Appendix A

Project layout and receiver location maps

Transport Roads & Maritime Services

NSW GOVERNMENT

PACIFIC HIGHWAY UPGRADE
Woolgoolga to Ballina

Glenugie to Pimlico

Upgrade Layout, Receiver and Monitoring Locations
Map: ID01

Page: 1 of 32

- Residential sensitive receiver
- Non-Residential sensitive receiver
- Noise monitoring location
- Noise Barrier
- 600m Buffer
- 900m Buffer
- Additional Low Noise Pavement
- EIS Low Noise Pavement
- Flexible Pavement
- Chip seal Pavement
- DGA Pavement
- Concrete Pavement

38500
38000
37500
37000
36500
EIGHT MILE LANE
PACIFIC HIGHWAY
Outside NCA_S3_11
Glenugie to Maclean
Design to be confirmed




1:15,000
at A3

0 75 150 300 450 600 750
Metres

Print Date:	20/04/2018
Author:	ORFANOSM

Map produced by Pacific Highway Branch, Infrastructure Development, RMS.
Map data copyright 2018 Roads & Maritime Services, NSW. Spatial data used under licence from Land and Property Management Authority, NSW © 2018.

Path: \\APSYDFIL03\proj\P\PACIFIC_COMPLETE\2270001_WOOLGOOLGA_TO_BALLINA_DELIVER\10_GIS\02_Maps\03_MXD\Noise Model Mapping\ID01\MXD\ID01_NoiseModelMapping_v4_20180403.mxd

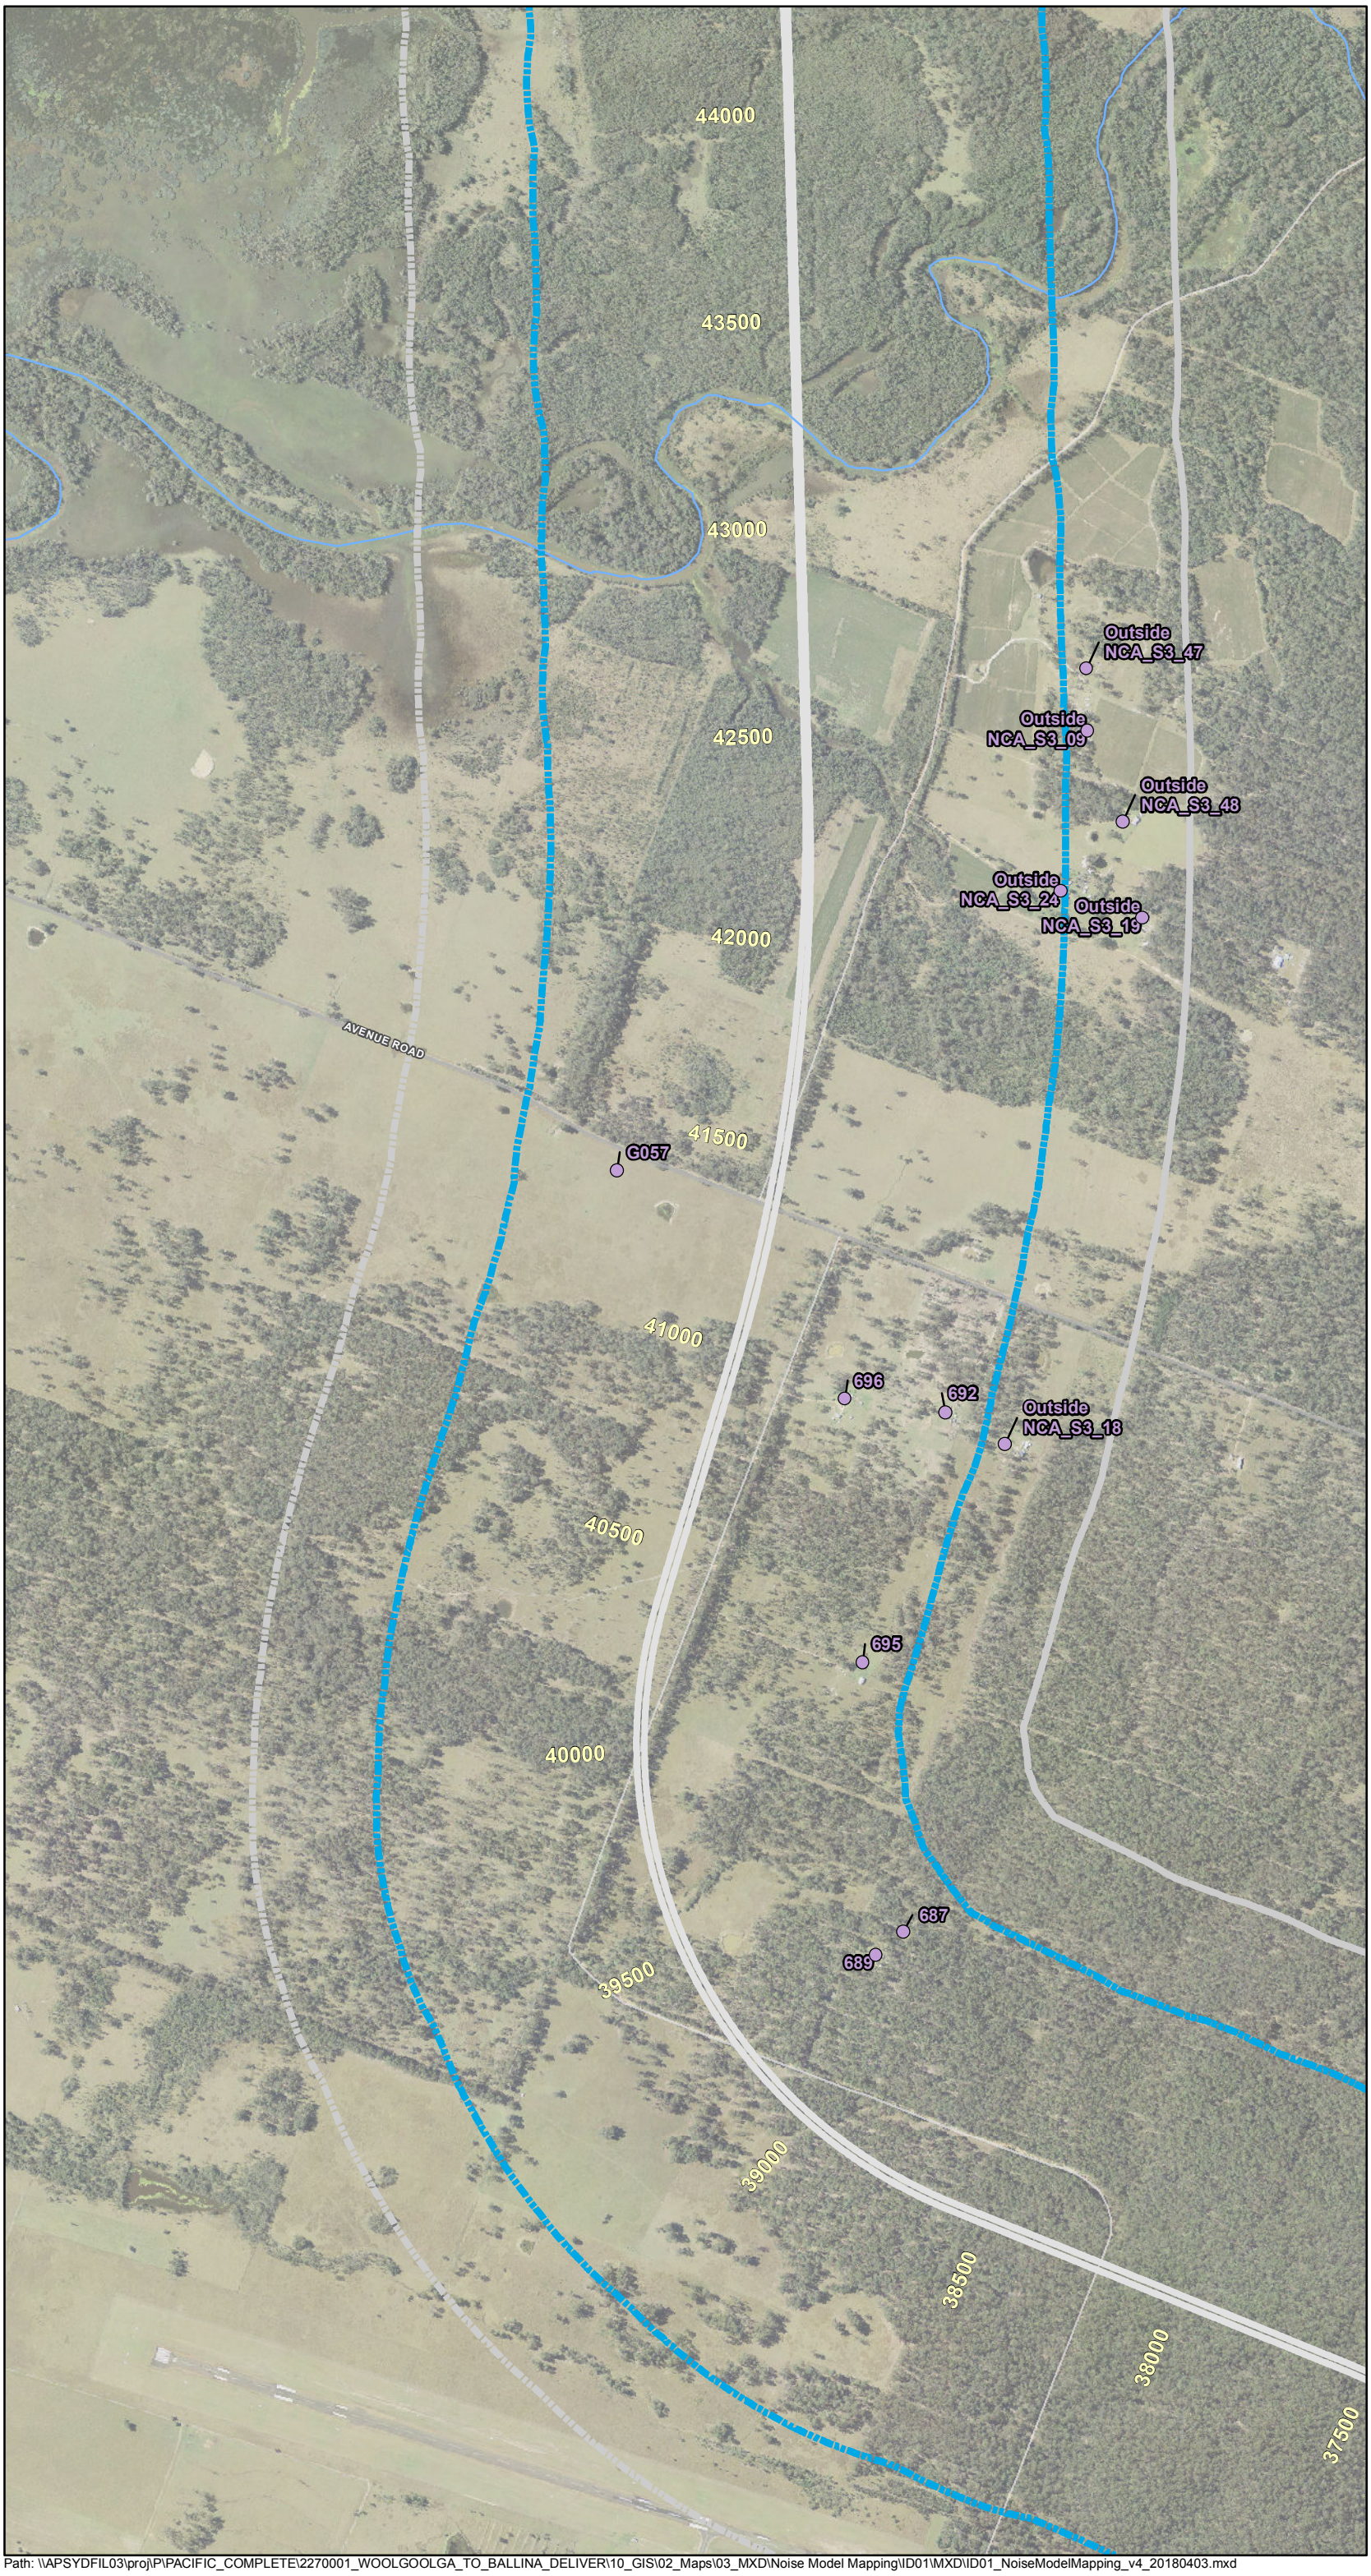

Transport Roads & Maritime Services

NSW GOVERNMENT

PACIFIC HIGHWAY UPGRADE
Woolgoolga to Ballina

Glenugie to Pimlico

Upgrade Layout, Receiver and Monitoring Locations

Map: ID01

Page: 2 of 32

- Residential sensitive receiver
- Non-Residential sensitive receiver
- Noise monitoring location
- Noise Barrier
- 600m Buffer
- 900m Buffer
- Additional Low Noise Pavement
- EIS Low Noise Pavement
- Flexible Pavement
- Chip seal Pavement
- DGA Pavement
- Concrete Pavement



1:15,000 at A3

0 75 150 300 450 600 750

Metres

Print Date:	20/04/2018
Author:	ORFANOSM

Map produced by Pacific Highway Branch, Infrastructure Development, RMS.
Map data copyright 2018 Roads & Maritime Services, NSW. Spatial data used under licence from Land and Property Management Authority, NSW © 2018.

Path: \\APSYDFIL03\proj\P\PACIFIC_COMPLETE\2270001_WOOLGOOLGA_TO_BALLINA_DELIVER\10_GIS\02_Maps\03_MXD\Noise Model Mapping\ID01\MXD\ID01_NoiseModelMapping_v4_20180403.mxd

PACIFIC HIGHWAY UPGRADE
Woolgoolga to Ballina

Glenugie to Pimlico

Upgrade Layout, Receiver and Monitoring Locations

Map: ID01

Page: 3 of 32

- Residential sensitive receiver
- Non-Residential sensitive receiver
- Noise monitoring location
- Noise Barrier
- 600m Buffer
- 900m Buffer
- Additional Low Noise Pavement
- EIS Low Noise Pavement
- Flexible Pavement
- Chip seal Pavement
- DGA Pavement
- Concrete Pavement



1:15,000
at A3

0 75 150 300 450 600 750
Metres

Print Date:	20/04/2018
Author:	ORFANOSM

Map produced by Pacific Highway Branch, Infrastructure Development, RMS.
Map data copyright 2018 Roads & Maritime Services, NSW. Spatial data used under licence from Land and Property Management Authority, NSW © 2018.

Path: \\APSYDFIL03\proj\P\PACIFIC_COMPLETE\2270001_WOOLGOOLGA_TO_BALLINA_DELIVER\10_GIS\02_Maps\03_MXD\Noise Model Mapping\ID01\MXD\ID01_NoiseModelMapping_v4_20180403.mxd

Transport Roads & Maritime Services
NSW GOVERNMENT

PACIFIC HIGHWAY UPGRADE
Woolgoolga to Ballina

Glenugie to Pimlico

Upgrade Layout, Receiver and Monitoring Locations
Map: ID01

Page: 4 of 32

- Residential sensitive receiver
- Non-Residential sensitive receiver
- Noise monitoring location
- Noise Barrier
- 600m Buffer
- 900m Buffer
- Additional Low Noise Pavement
- EIS Low Noise Pavement
- Flexible Pavement
- Chip seal Pavement
- DGA Pavement
- Concrete Pavement






1:15,000
at A3

0 75 150 300 450 600 750
Metres

Print Date:	20/04/2018
Author:	ORFANOSM

Map produced by Pacific Highway Branch, Infrastructure Development, RMS.
Map data copyright 2018 Roads & Maritime Services, NSW. Spatial data used under licence from Land and Property Management Authority, NSW © 2018.

Path: \\APSYDFIL03\proj\P\PACIFIC_COMPLETE\2270001_WOOLGOOLGA_TO_BALLINA_DELIVER\10_GIS\02_Maps\03_MXD\Noise Model Mapping\ID01\MXD\ID01_NoiseModelMapping_v4_20180403.mxd

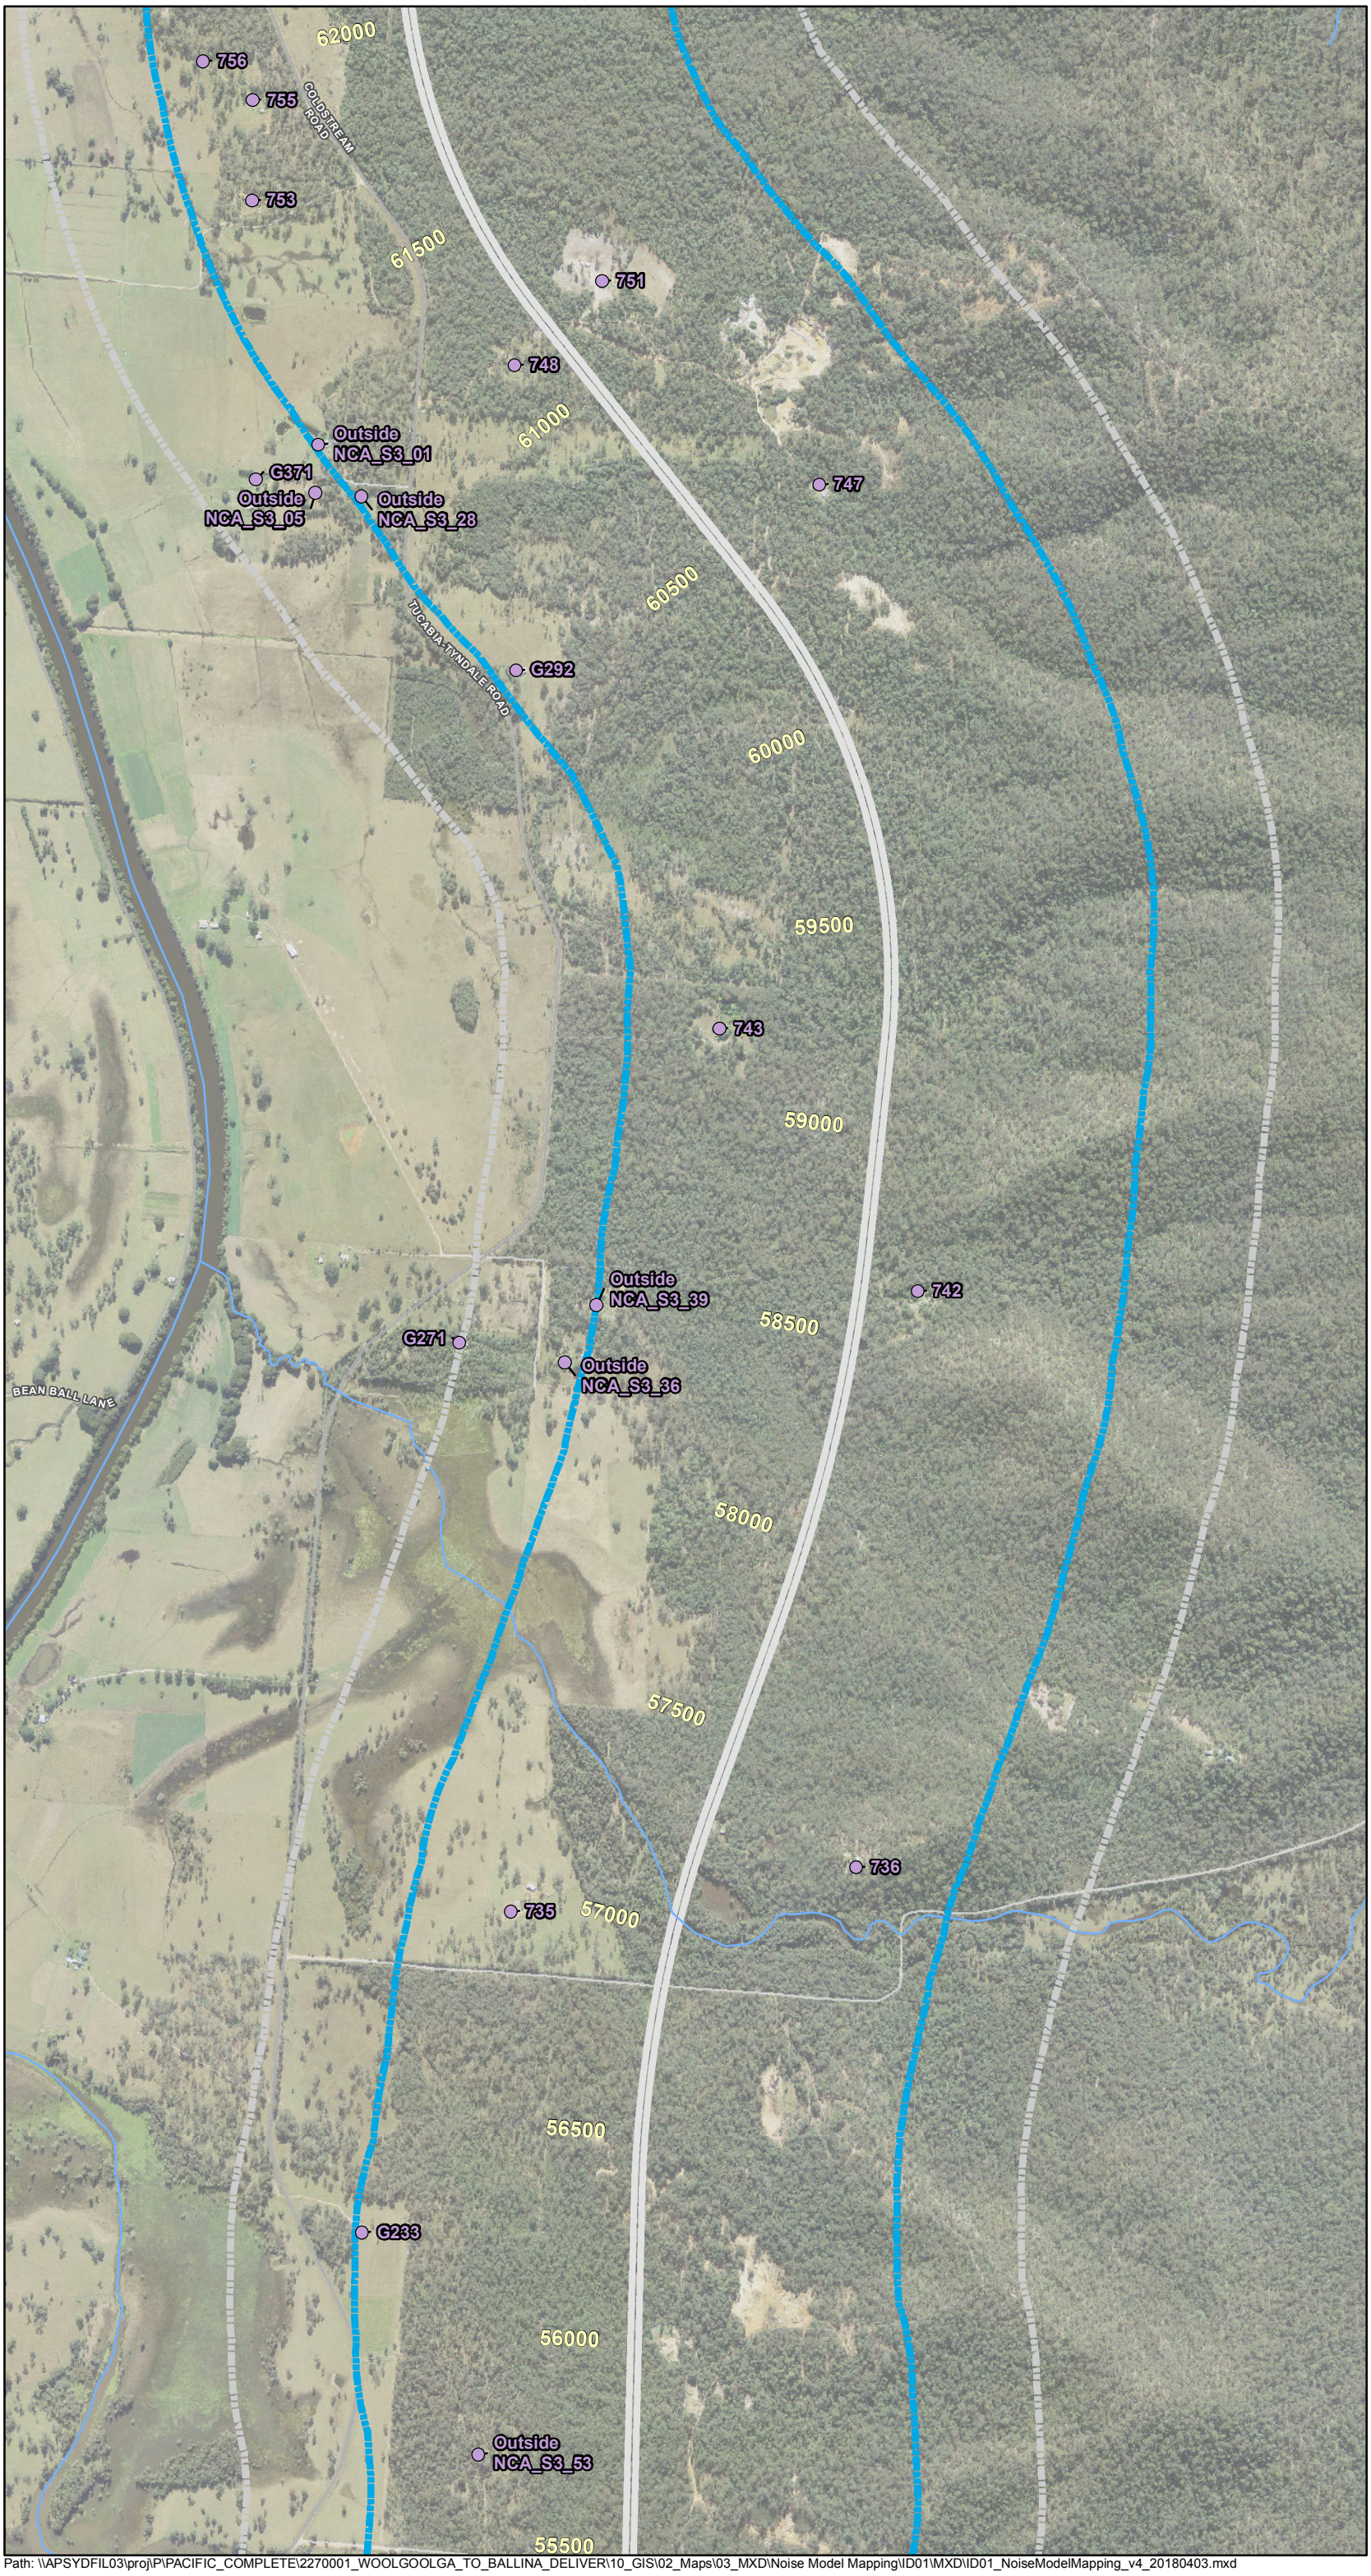

Transport Roads & Maritime Services

NSW GOVERNMENT

PACIFIC HIGHWAY UPGRADE
Woolgoolga to Ballina

Glenugie to Pimlico

Upgrade Layout, Receiver and Monitoring Locations

Map: ID01

Page: 5 of 32

- Residential sensitive receiver
- Non-Residential sensitive receiver
- Noise monitoring location
- Noise Barrier
- 600m Buffer
- 900m Buffer
- Additional Low Noise Pavement
- EIS Low Noise Pavement
- Flexible Pavement
- Chip seal Pavement
- DGA Pavement
- Concrete Pavement



1:15,000 at A3

0 75 150 300 450 600 750

Metres

Print Date:	20/04/2018
Author:	ORFANOSM

Map produced by Pacific Highway Branch, Infrastructure Development, RMS.
Map data copyright 2018 Roads & Maritime Services, NSW. Spatial data used under licence from Land and Property Management Authority, NSW © 2018.

Path: \\APSYDFIL03\proj\P\PACIFIC_COMPLETE\2270001_WOOLGOOLGA_TO_BALLINA_DELIVER\10_GIS\02_Maps\03_MXD\Noise Model Mapping\ID01\MXD\ID01_NoiseModelMapping_v4_20180403.mxd

Transport Roads & Maritime Services

NSW GOVERNMENT

PACIFIC HIGHWAY UPGRADE
Woolgoolga to Ballina

Glenugie to Pimlico

Upgrade Layout, Receiver and Monitoring Locations

Map: ID01

Page: 6 of 32

- Residential sensitive receiver
- Non-Residential sensitive receiver
- Noise monitoring location
- Noise Barrier
- 600m Buffer
- 900m Buffer
- Additional Low Noise Pavement
- EIS Low Noise Pavement
- Flexible Pavement
- Chip seal Pavement
- DGA Pavement
- Concrete Pavement



1:15,000 at A3

0 75 150 300 450 600 750

Metres

Print Date:	20/04/2018
Author:	ORFANOSM

Map produced by Pacific Highway Branch, Infrastructure Development, RMS.
Map data copyright 2018 Roads & Maritime Services, NSW. Spatial data used under licence from Land and Property Management Authority, NSW © 2018.

Path: \\APSYDFIL03\proj\P\PACIFIC_COMPLETE\2270001_WOOLGOOLGA_TO_BALLINA_DELIVER\10_GIS\02_Maps\03_MXD\Noise Model Mapping\ID01\MXD\ID01_NoiseModelMapping_v4_20180403.mxd

Transport Roads & Maritime Services

NSW GOVERNMENT

PACIFIC HIGHWAY UPGRADE
Woolgoolga to Ballina

Glenugie to Pimlico

Upgrade Layout, Receiver and Monitoring Locations

Map: ID01

Page: 7 of 32

- Residential sensitive receiver
- Non-Residential sensitive receiver
- Noise monitoring location
- Noise Barrier
- 600m Buffer
- 900m Buffer
- Additional Low Noise Pavement
- EIS Low Noise Pavement
- Flexible Pavement
- Chip seal Pavement
- DGA Pavement
- Concrete Pavement



1:15,000 at A3


0 75 150 300 450 600 750

Metres

Print Date:	20/04/2018
Author:	ORFANOSM

Map produced by Pacific Highway Branch, Infrastructure Development, RMS.
Map data copyright 2018 Roads & Maritime Services, NSW. Spatial data used under licence from Land and Property Management Authority, NSW © 2018.

Path: \\APSYDFIL03\proj\P\PACIFIC_COMPLETE\2270001_WOOLGOOLGA_TO_BALLINA_DELIVER\10_GIS\02_Maps\03_MXD\Noise Model Mapping\ID01\MXD\ID01_NoiseModelMapping_v4_20180403.mxd

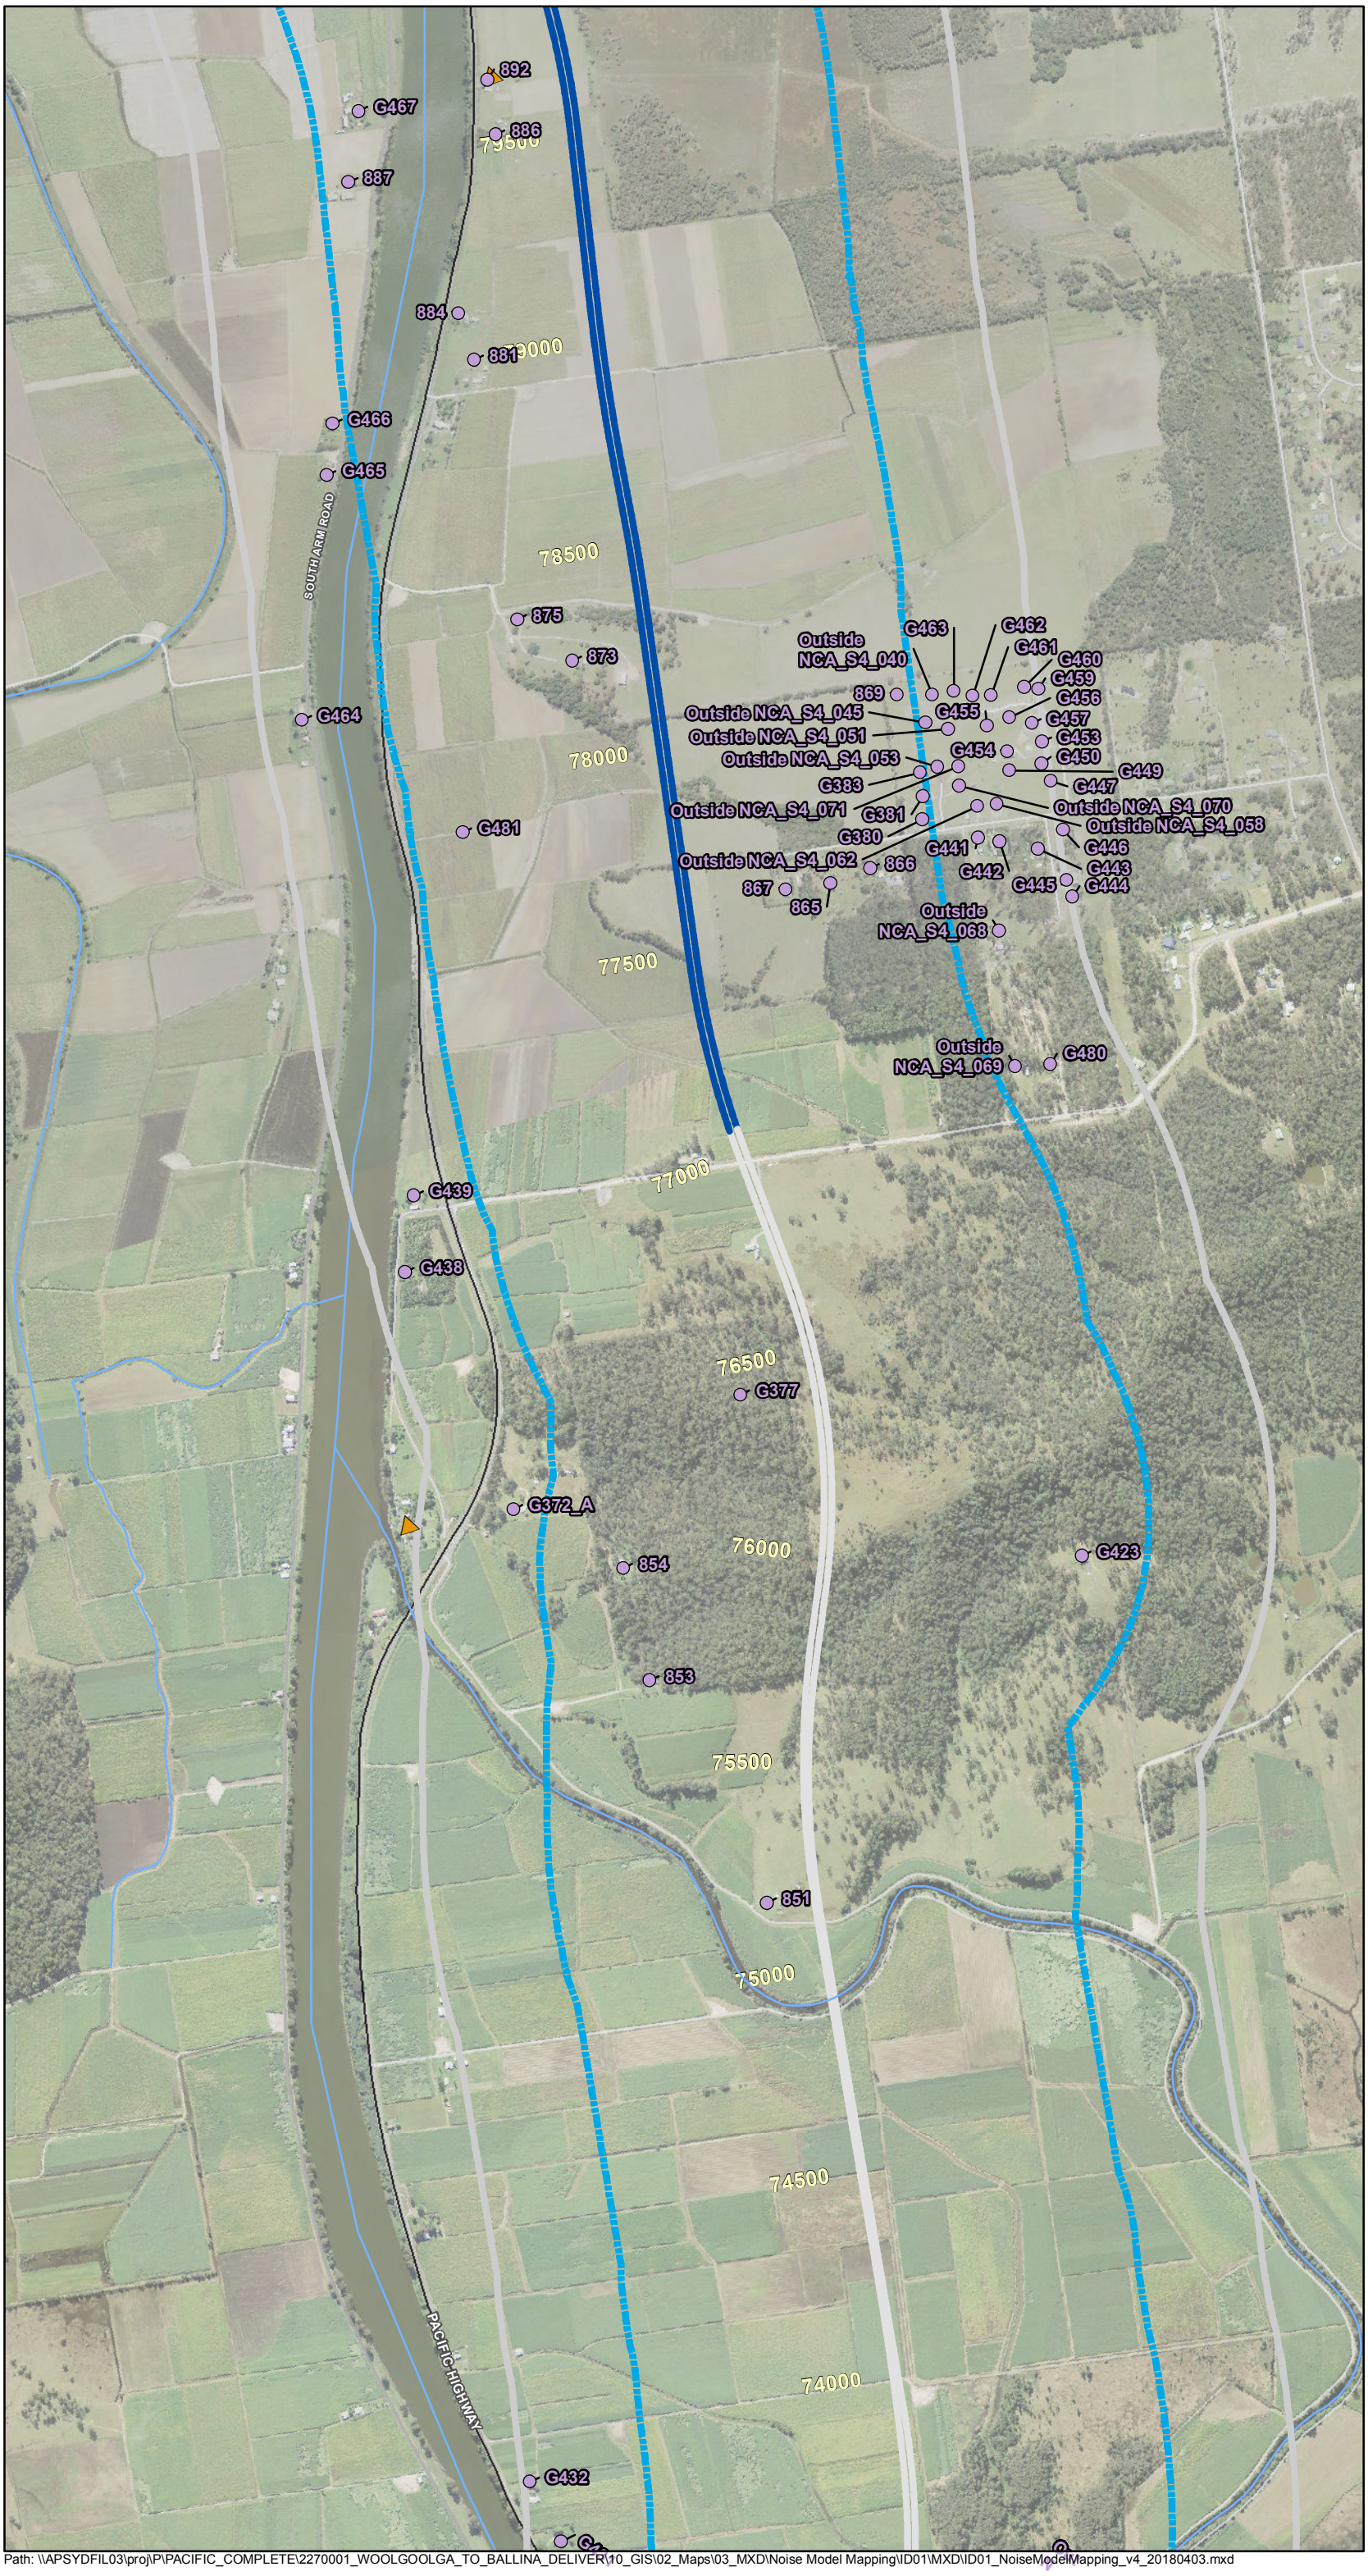

Transport Roads & Maritime Services

NSW GOVERNMENT

PACIFIC HIGHWAY UPGRADE
Woolgoolga to Ballina

Glenugie to Pimlico

Upgrade Layout, Receiver and Monitoring Locations

Map: ID01

Page: 8 of 32

- Residential sensitive receiver
- Non-Residential sensitive receiver
- Noise monitoring location
- Noise Barrier
- 600m Buffer
- 900m Buffer
- Additional Low Noise Pavement
- EIS Low Noise Pavement
- Flexible Pavement
- Chip seal Pavement
- DGA Pavement
- Concrete Pavement



1:15,000 at A3

0 75 150 300 450 600 750

Metres

Print Date:	20/04/2018
Author:	ORFANOSM

Map produced by Pacific Highway Branch, Infrastructure Development, RMS.
Map data copyright 2018 Roads & Maritime Services, NSW. Spatial data used under licence from Land and Property Management Authority, NSW © 2018.

Path: \\APSYDFIL03\proj\P\PACIFIC_COMPLETE\2270001_WOOLGOOLGA_TO_BALLINA_DELIVER\10_GIS\02_Maps\03_MXD\Noise Model Mapping\ID01\MXD\ID01_NoiseModelMapping_v4_20180403.mxd

Transport Roads & Maritime Services

NSW GOVERNMENT

PACIFIC HIGHWAY UPGRADE
Woolgoolga to Ballina

Glenugie to Pimlico

Upgrade Layout, Receiver and Monitoring Locations

Map: ID01

Page: 9 of 32

- Residential sensitive receiver
- Non-Residential sensitive receiver
- Noise monitoring location
- Noise Barrier
- 600m Buffer
- 900m Buffer
- Additional Low Noise Pavement
- EIS Low Noise Pavement
- Flexible Pavement
- Chip seal Pavement
- DGA Pavement
- Concrete Pavement



1:15,000 at A3

0 75 150 300 450 600 750 Metres

Print Date:	20/04/2018
Author:	ORFANOSM

Map produced by Pacific Highway Branch, Infrastructure Development, RMS.
Map data copyright 2018 Roads & Maritime Services, NSW. Spatial data used under licence from Land and Property Management Authority, NSW © 2018.

Path: \\APSYDFIL03\proj\P\PACIFIC_COMPLETE\2270001_WOOLGOOLGA_TO_BALLINA_DELIVER\10_GIS\02_Maps\03_MXD\Noise Model Mapping\ID01\MXD\ID01_NoiseModelMapping_v4_20180403.mxd

Transport Roads & Maritime Services
NSW GOVERNMENT

PACIFIC HIGHWAY UPGRADE
Woolgoolga to Ballina

Glenugie to Pimlico

Upgrade Layout, Receiver and Monitoring Locations
Map: ID01

Page: 10 of 32

- Residential sensitive receiver
- Non-Residential sensitive receiver
- Noise monitoring location
- Noise Barrier
- 600m Buffer
- 900m Buffer
- Additional Low Noise Pavement
- EIS Low Noise Pavement
- Flexible Pavement
- Chip seal Pavement
- DGA Pavement
- Concrete Pavement



1:15,000
at A3

0 75 150 300 450 600 750
Metres

Print Date:	20/04/2018
Author:	ORFANOSM

Map produced by Pacific Highway Branch, Infrastructure Development, RMS.
Map data copyright 2018 Roads & Maritime Services, NSW. Spatial data used under licence from Land and Property Management Authority, NSW © 2018.

Path: \\APSYDFIL03\proj\P\PACIFIC_COMPLETE\2270001_WOOLGOOLGA_TO_BALLINA_DELIVER\10_GIS\02_Maps\03_MXD\Noise Model Mapping\ID01\MXD\ID01_NoiseModelMapping_v4_20180403.mxd

Transport Roads & Maritime Services
NSW GOVERNMENT


PACIFIC HIGHWAY UPGRADE
Woolgoolga to Ballina

Glenugie to Pimlico

Upgrade Layout, Receiver and Monitoring Locations
Map: ID01

Page: 11 of 32

- Residential sensitive receiver
- Non-Residential sensitive receiver
- Noise monitoring location
- Noise Barrier
- 600m Buffer
- 900m Buffer
- Additional Low Noise Pavement
- EIS Low Noise Pavement
- Flexible Pavement
- Chip seal Pavement
- DGA Pavement
- Concrete Pavement

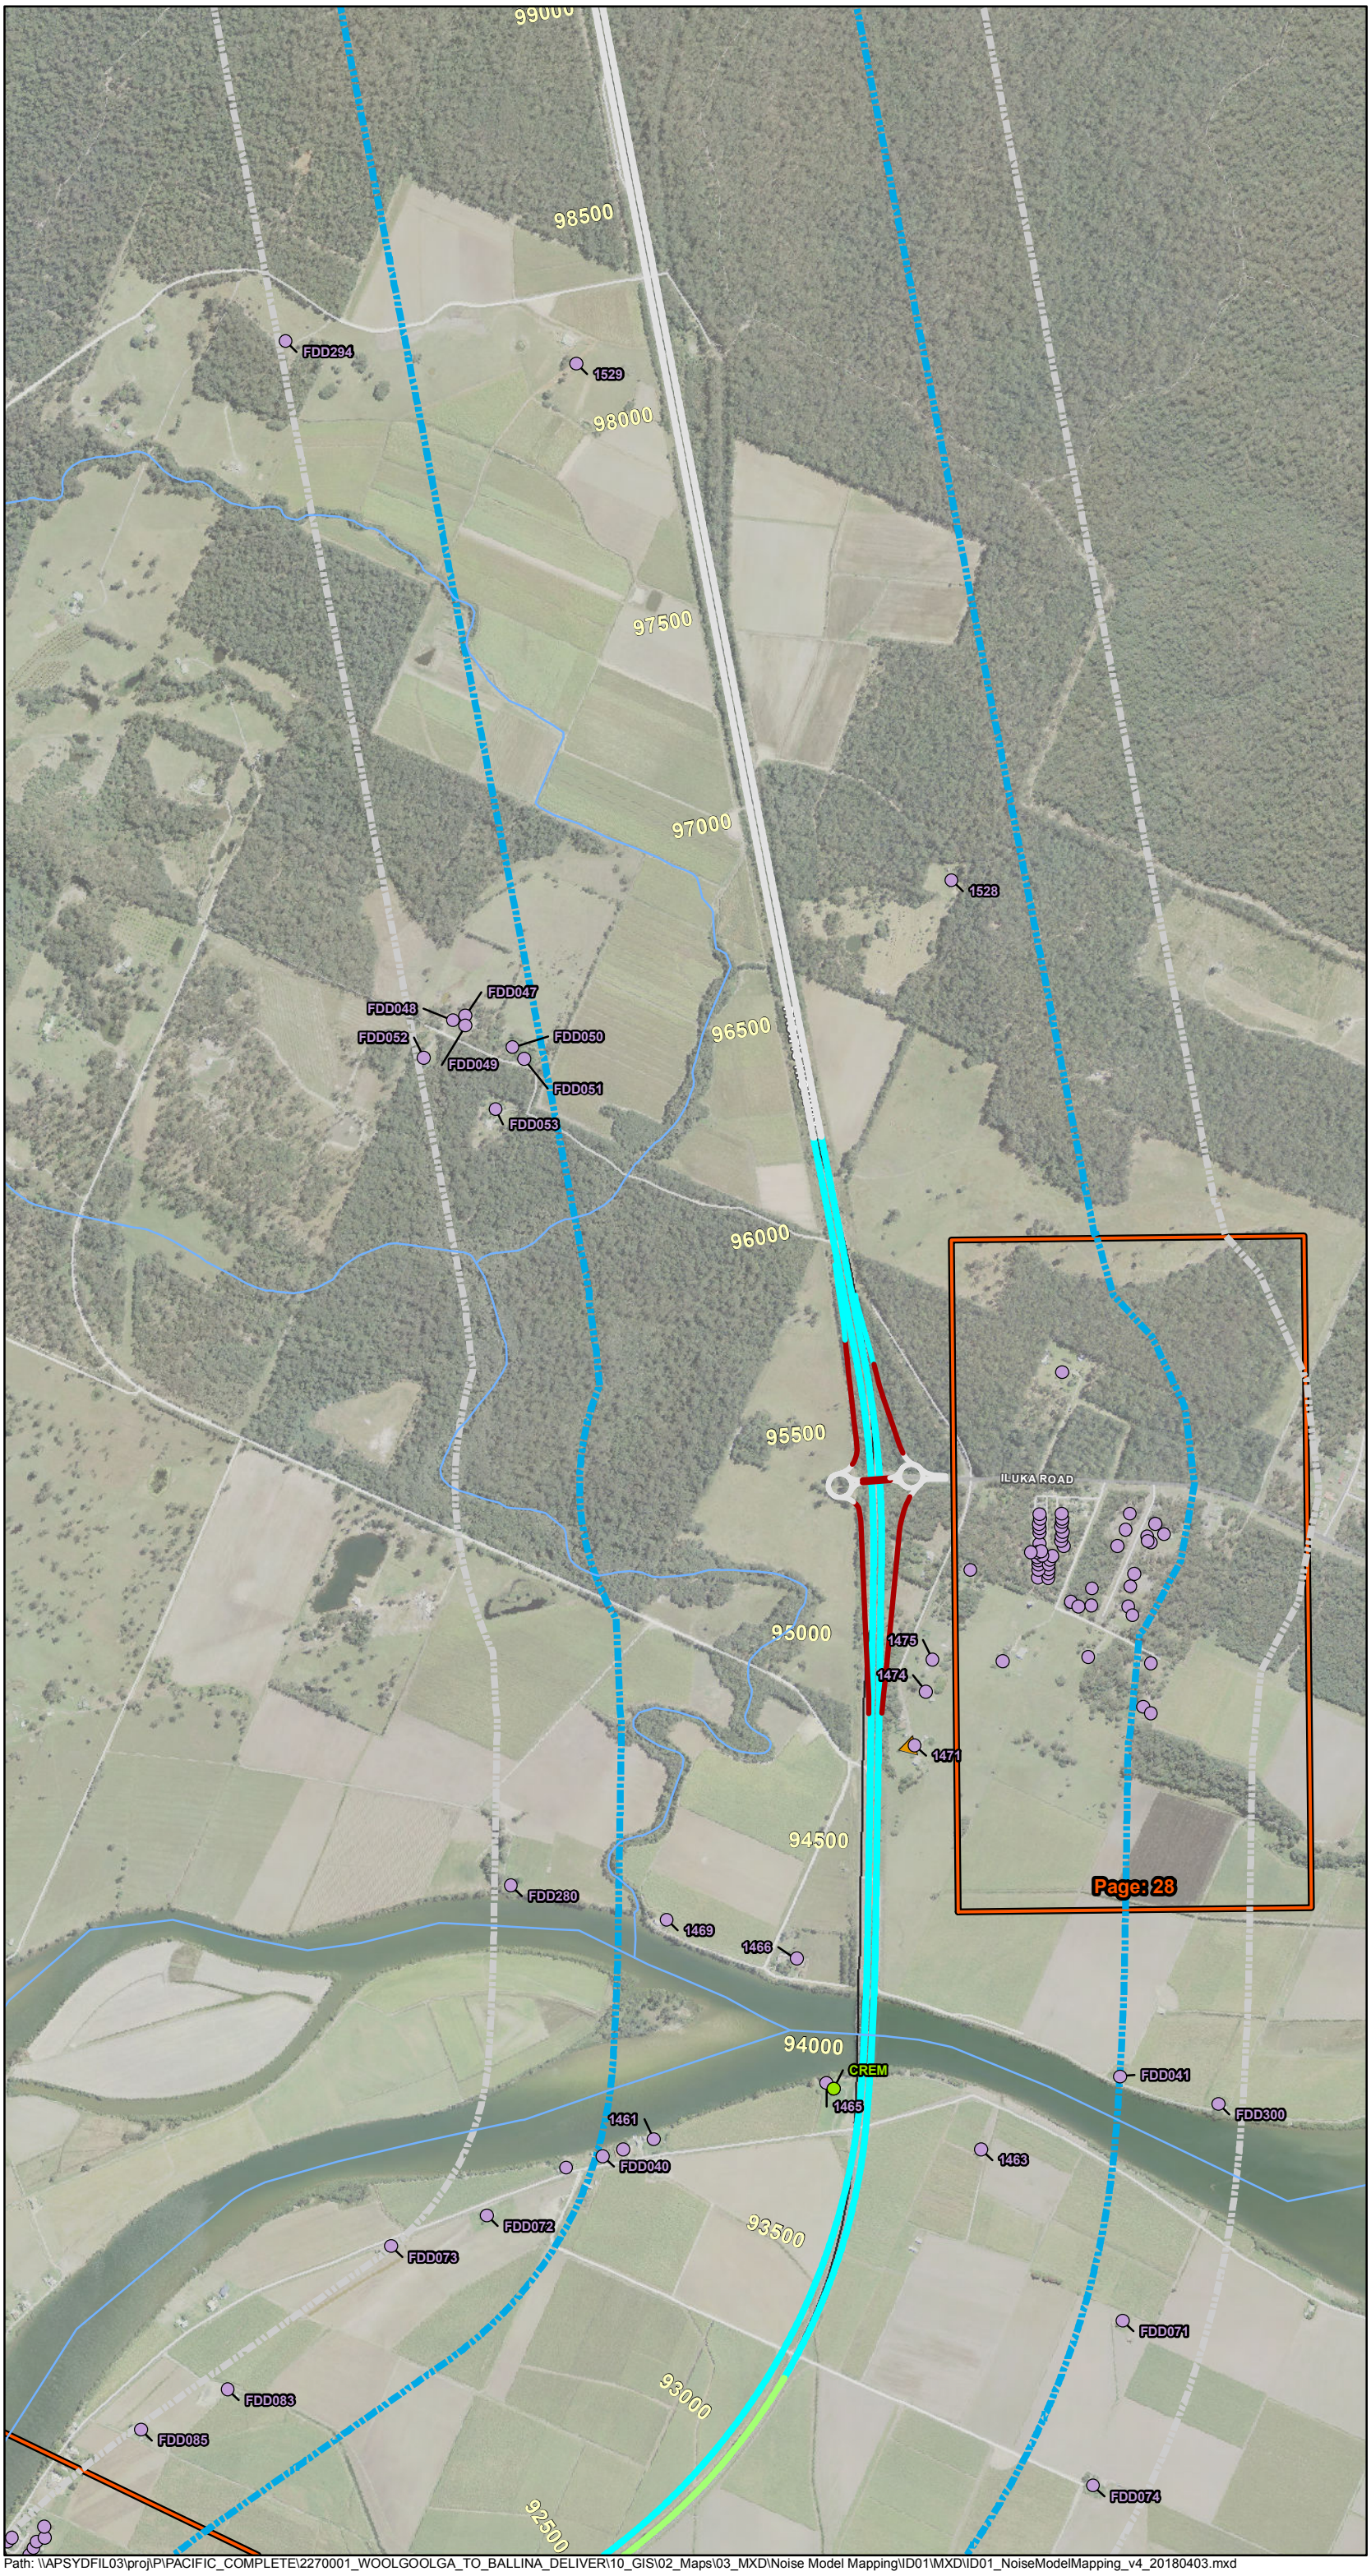




1:15,000
at A3

0 75 150 300 450 600 750
Metres

Print Date:	20/04/2018
Author:	ORFANOSM

Map produced by Pacific Highway Branch, Infrastructure Development, RMS.
Map data copyright 2018 Roads & Maritime Services, NSW. Spatial data used under licence from Land and Property Management Authority, NSW © 2018.

Path: \\APSYDFIL03\proj\P\PACIFIC_COMPLETE\2270001_WOOLGOOLGA_TO_BALLINA_DELIVER\10_GIS\02_Maps\03_MXD\Noise Model Mapping\ID01\MXD\ID01_NoiseModelMapping_v4_20180403.mxd

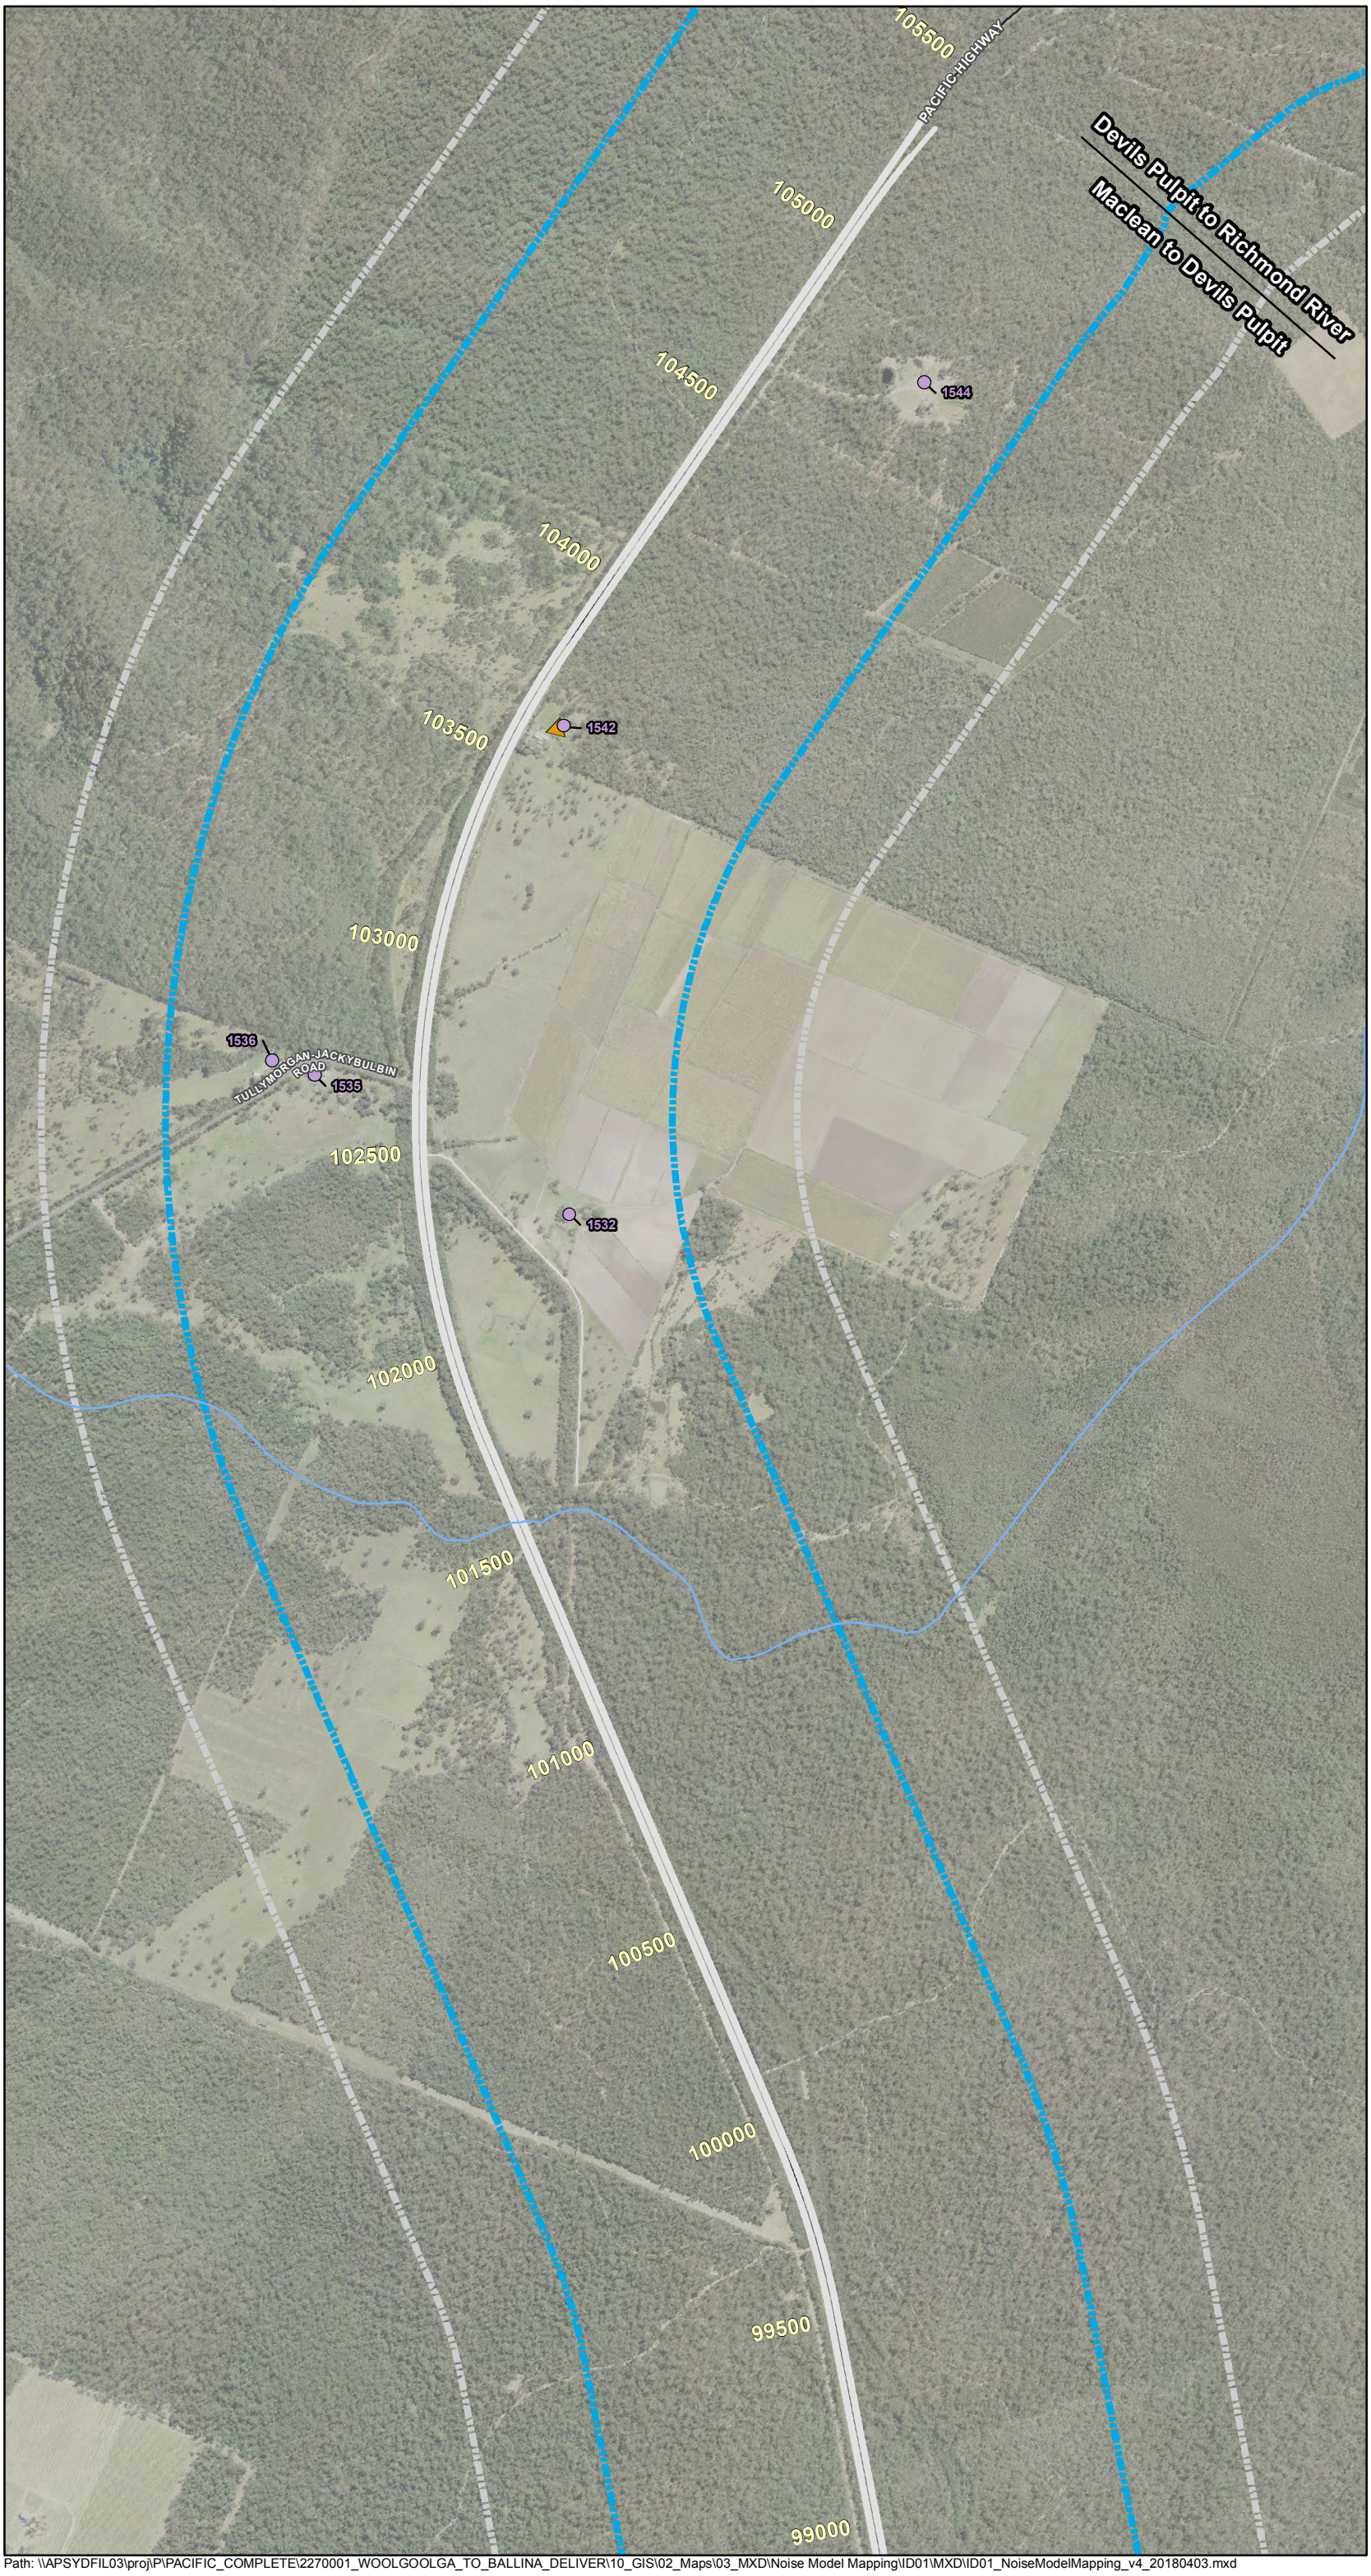

Transport Roads & Maritime Services

NSW GOVERNMENT

PACIFIC HIGHWAY UPGRADE
Woolgoolga to Ballina

Glenugie to Pimlico

Upgrade Layout, Receiver and Monitoring Locations

Map: ID01

Page: 12 of 32

- Residential sensitive receiver
- Non-Residential sensitive receiver
- Noise monitoring location
- Noise Barrier
- 600m Buffer
- 900m Buffer
- Additional Low Noise Pavement
- EIS Low Noise Pavement
- Flexible Pavement
- Chip seal Pavement
- DGA Pavement
- Concrete Pavement



1:15,000 at A3

0 75 150 300 450 600 750

Metres

Print Date:	20/04/2018
Author:	ORFANOSM

Map produced by Pacific Highway Branch, Infrastructure Development, RMS.
Map data copyright 2018 Roads & Maritime Services, NSW. Spatial data used under licence from Land and Property Management Authority, NSW © 2018.

Path: \\APSYDFIL03\proj\P\PACIFIC_COMPLETE\2270001_WOOLGOOLGA_TO_BALLINA_DELIVER\10_GIS\02_Maps\03_MXD\Noise Model Mapping\ID01\MXD\ID01_NoiseModelMapping_v4_20180403.mxd

Transport Roads & Maritime Services

NSW GOVERNMENT

PACIFIC HIGHWAY UPGRADE
Woolgoolga to Ballina

Glenugie to Pimlico

Upgrade Layout, Receiver and Monitoring Locations
Map: ID01

- Residential sensitive receiver
- Non-Residential sensitive receiver
- Noise monitoring location
- Noise Barrier
- 600m Buffer
- 900m Buffer
- Additional Low Noise Pavement
- EIS Low Noise Pavement
- Flexible Pavement
- Chip seal Pavement
- DGA Pavement
- Concrete Pavement



1:15,000
at A3

0 75 150 300 450 600 750
Metres

Print Date:	20/04/2018
Author:	ORFANOSM

Map produced by Pacific Highway Branch, Infrastructure Development, RMS.
Map data copyright 2018 Roads & Maritime Services, NSW. Spatial data used under licence from Land and Property Management Authority, NSW © 2018.

110000
1546
109500
109000
108500
108000
107500
107000
106500
106000
105500
PACIFIC HIGHWAY

Devils Pulpit to Richmond River

Maclean to Devils Pulpit



Transport Roads & Maritime Services

NSW GOVERNMENT

PACIFIC HIGHWAY UPGRADE
Woolgoolga to Ballina

Glenugie to Pimlico

Upgrade Layout, Receiver and Monitoring Locations

Map: ID01

Page: 14 of 32

- Residential sensitive receiver
- Non-Residential sensitive receiver
- Noise monitoring location
- Noise Barrier
- 600m Buffer
- 900m Buffer
- Additional Low Noise Pavement
- EIS Low Noise Pavement
- Flexible Pavement
- Chip seal Pavement
- DGA Pavement
- Concrete Pavement



1:15,000 at A3

0 75 150 300 450 600 750

Metres

Print Date:	20/04/2018
Author:	ORFANOSM

Map produced by Pacific Highway Branch, Infrastructure Development, RMS.
Map data copyright 2018 Roads & Maritime Services, NSW. Spatial data used under licence from Land and Property Management Authority, NSW © 2018.

Path: \\APSYDFIL03\proj\P\PACIFIC_COMPLETE\2270001_WOOLGOOLGA_TO_BALLINA_DELIVER\10_GIS\02_Maps\03_MXD\Noise Model Mapping\ID01\MXD\ID01_NoiseModelMapping_v4_20180403.mxd

Transport Roads & Maritime Services

PACIFIC HIGHWAY UPGRADE
Woolgoolga to Ballina

Glenugie to Pimlico

Upgrade Layout, Receiver and Monitoring Locations
Map: ID01

Page: 15 of 32

- Residential sensitive receiver
- Non-Residential sensitive receiver
- Noise monitoring location
- Noise Barrier
- 600m Buffer
- 900m Buffer
- Additional Low Noise Pavement
- EIS Low Noise Pavement
- Flexible Pavement
- Chip seal Pavement
- DGA Pavement
- Concrete Pavement



1:15,000
at A3

0 75 150 300 450 600 750
Metres

Print Date:	20/04/2018
Author:	ORFANOSM

Map produced by Pacific Highway Branch, Infrastructure Development, RMS.
Map data copyright 2018 Roads & Maritime Services, NSW. Spatial data used under licence from Land and Property Management Authority, NSW © 2018.

Path: \\APSYDFIL03\proj\P\PACIFIC_COMPLETE\2270001_WOOLGOOLGA_TO_BALLINA_DELIVER\10_GIS\02_Maps\03_MXD\Noise Model Mapping\ID01\MXD\ID01_NoiseModelMapping_v4_20180403.mxd

Transport Roads & Maritime Services

NSW GOVERNMENT

PACIFIC HIGHWAY UPGRADE
Woolgoolga to Ballina

Glenugie to Pimlico

Upgrade Layout, Receiver and Monitoring Locations

Map: ID01

- Residential sensitive receiver
- Non-Residential sensitive receiver
- Noise monitoring location
- Noise Barrier
- 600m Buffer
- 900m Buffer
- Additional Low Noise Pavement
- EIS Low Noise Pavement
- Flexible Pavement
- Chip seal Pavement
- DGA Pavement
- Concrete Pavement



1:15,000 at A3


0 75 150 300 450 600 750

Metres

Print Date:	20/04/2018
Author:	ORFANOSM

Map produced by Pacific Highway Branch, Infrastructure Development, RMS.
Map data copyright 2018 Roads & Maritime Services, NSW. Spatial data used under licence from Land and Property Management Authority, NSW © 2018.

Path: \\APSYDFIL03\proj\P\PACIFIC_COMPLETE\2270001_WOOLGOOLGA_TO_BALLINA_DELIVER\10_GIS\02_Maps\03_MXD\Noise Model Mapping\ID01\MXD\ID01_NoiseModelMapping_v4_20180403.mxd

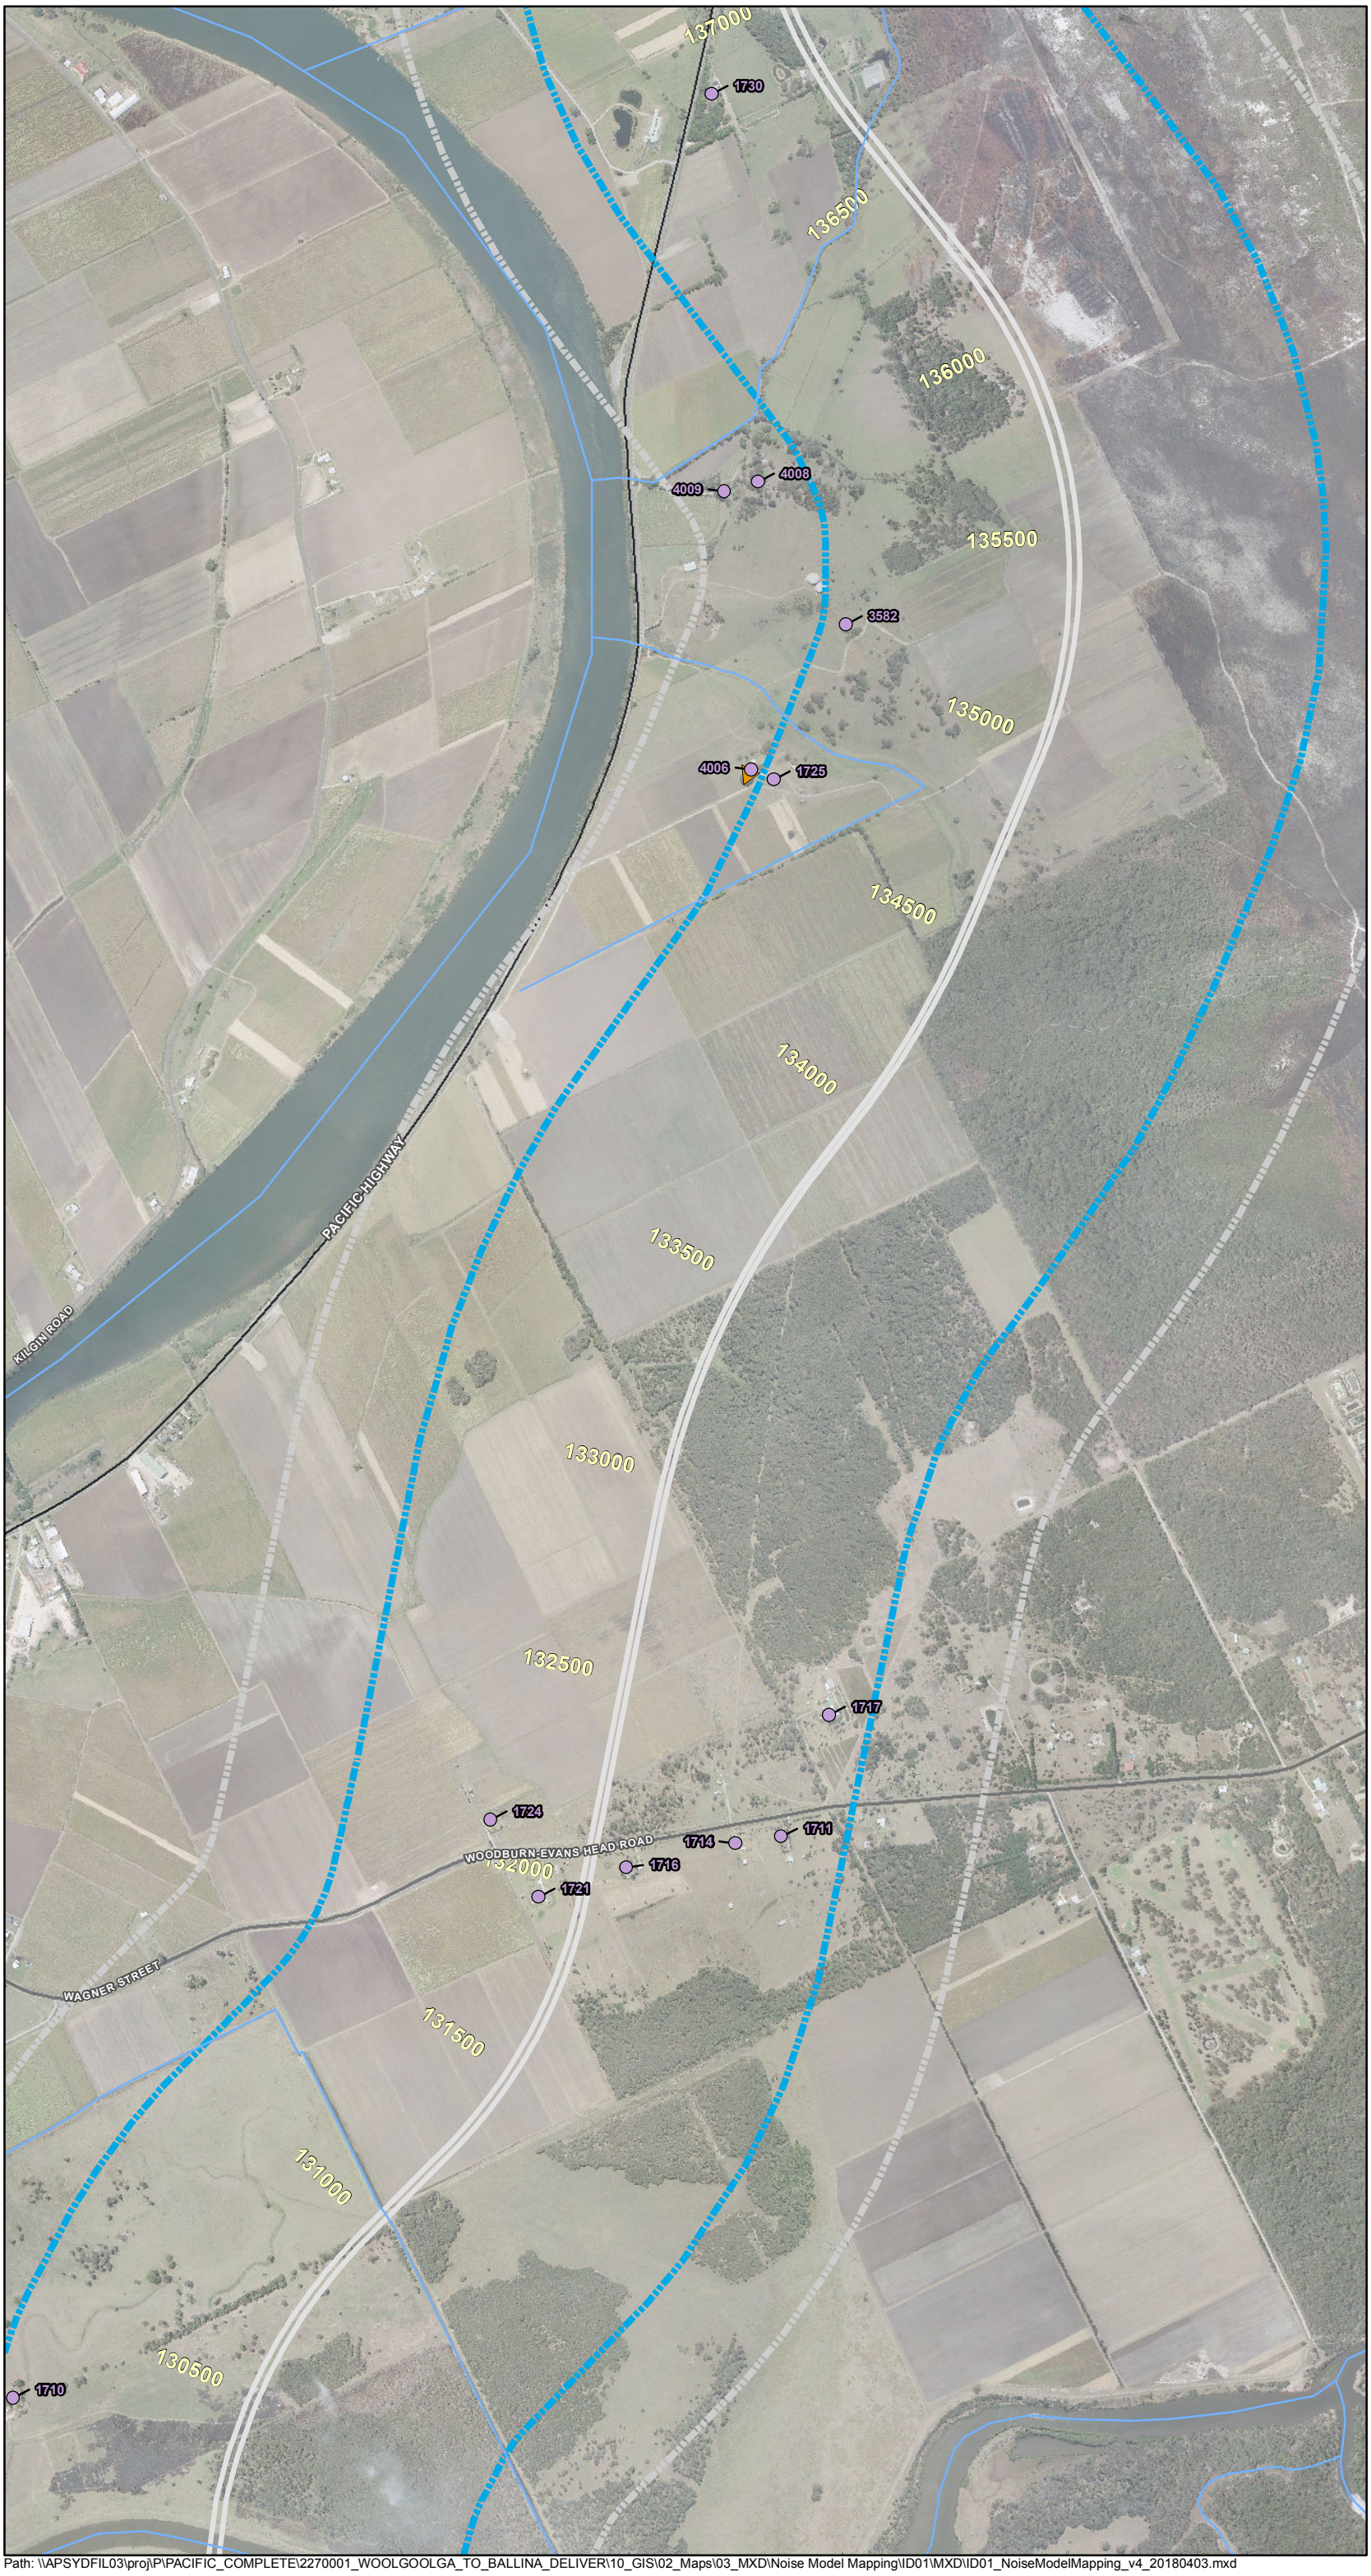

Transport Roads & Maritime Services
NSW GOVERNMENT

PACIFIC HIGHWAY UPGRADE
Woolgoolga to Ballina

Glenugie to Pimlico

Upgrade Layout, Receiver and Monitoring Locations
Map: ID01

Page: 17 of 32

- Residential sensitive receiver
- Non-Residential sensitive receiver
- Noise monitoring location
- Noise Barrier
- 600m Buffer
- 900m Buffer
- Additional Low Noise Pavement
- EIS Low Noise Pavement
- Flexible Pavement
- Chip seal Pavement
- DGA Pavement
- Concrete Pavement




1:15,000
at A3

0 75 150 300 450 600 750
Metres

Print Date:	20/04/2018
Author:	ORFANOSM

Map produced by Pacific Highway Branch, Infrastructure Development, RMS.
Map data copyright 2018 Roads & Maritime Services, NSW. Spatial data used under licence from Land and Property Management Authority, NSW © 2018.

Path: \\APSYDFIL03\proj\P\PACIFIC_COMPLETE\2270001_WOOLGOOLGA_TO_BALLINA_DELIVER\10_GIS\02_Maps\03_MXD\Noise Model Mapping\ID01\MXD\ID01_NoiseModelMapping_v4_20180403.mxd

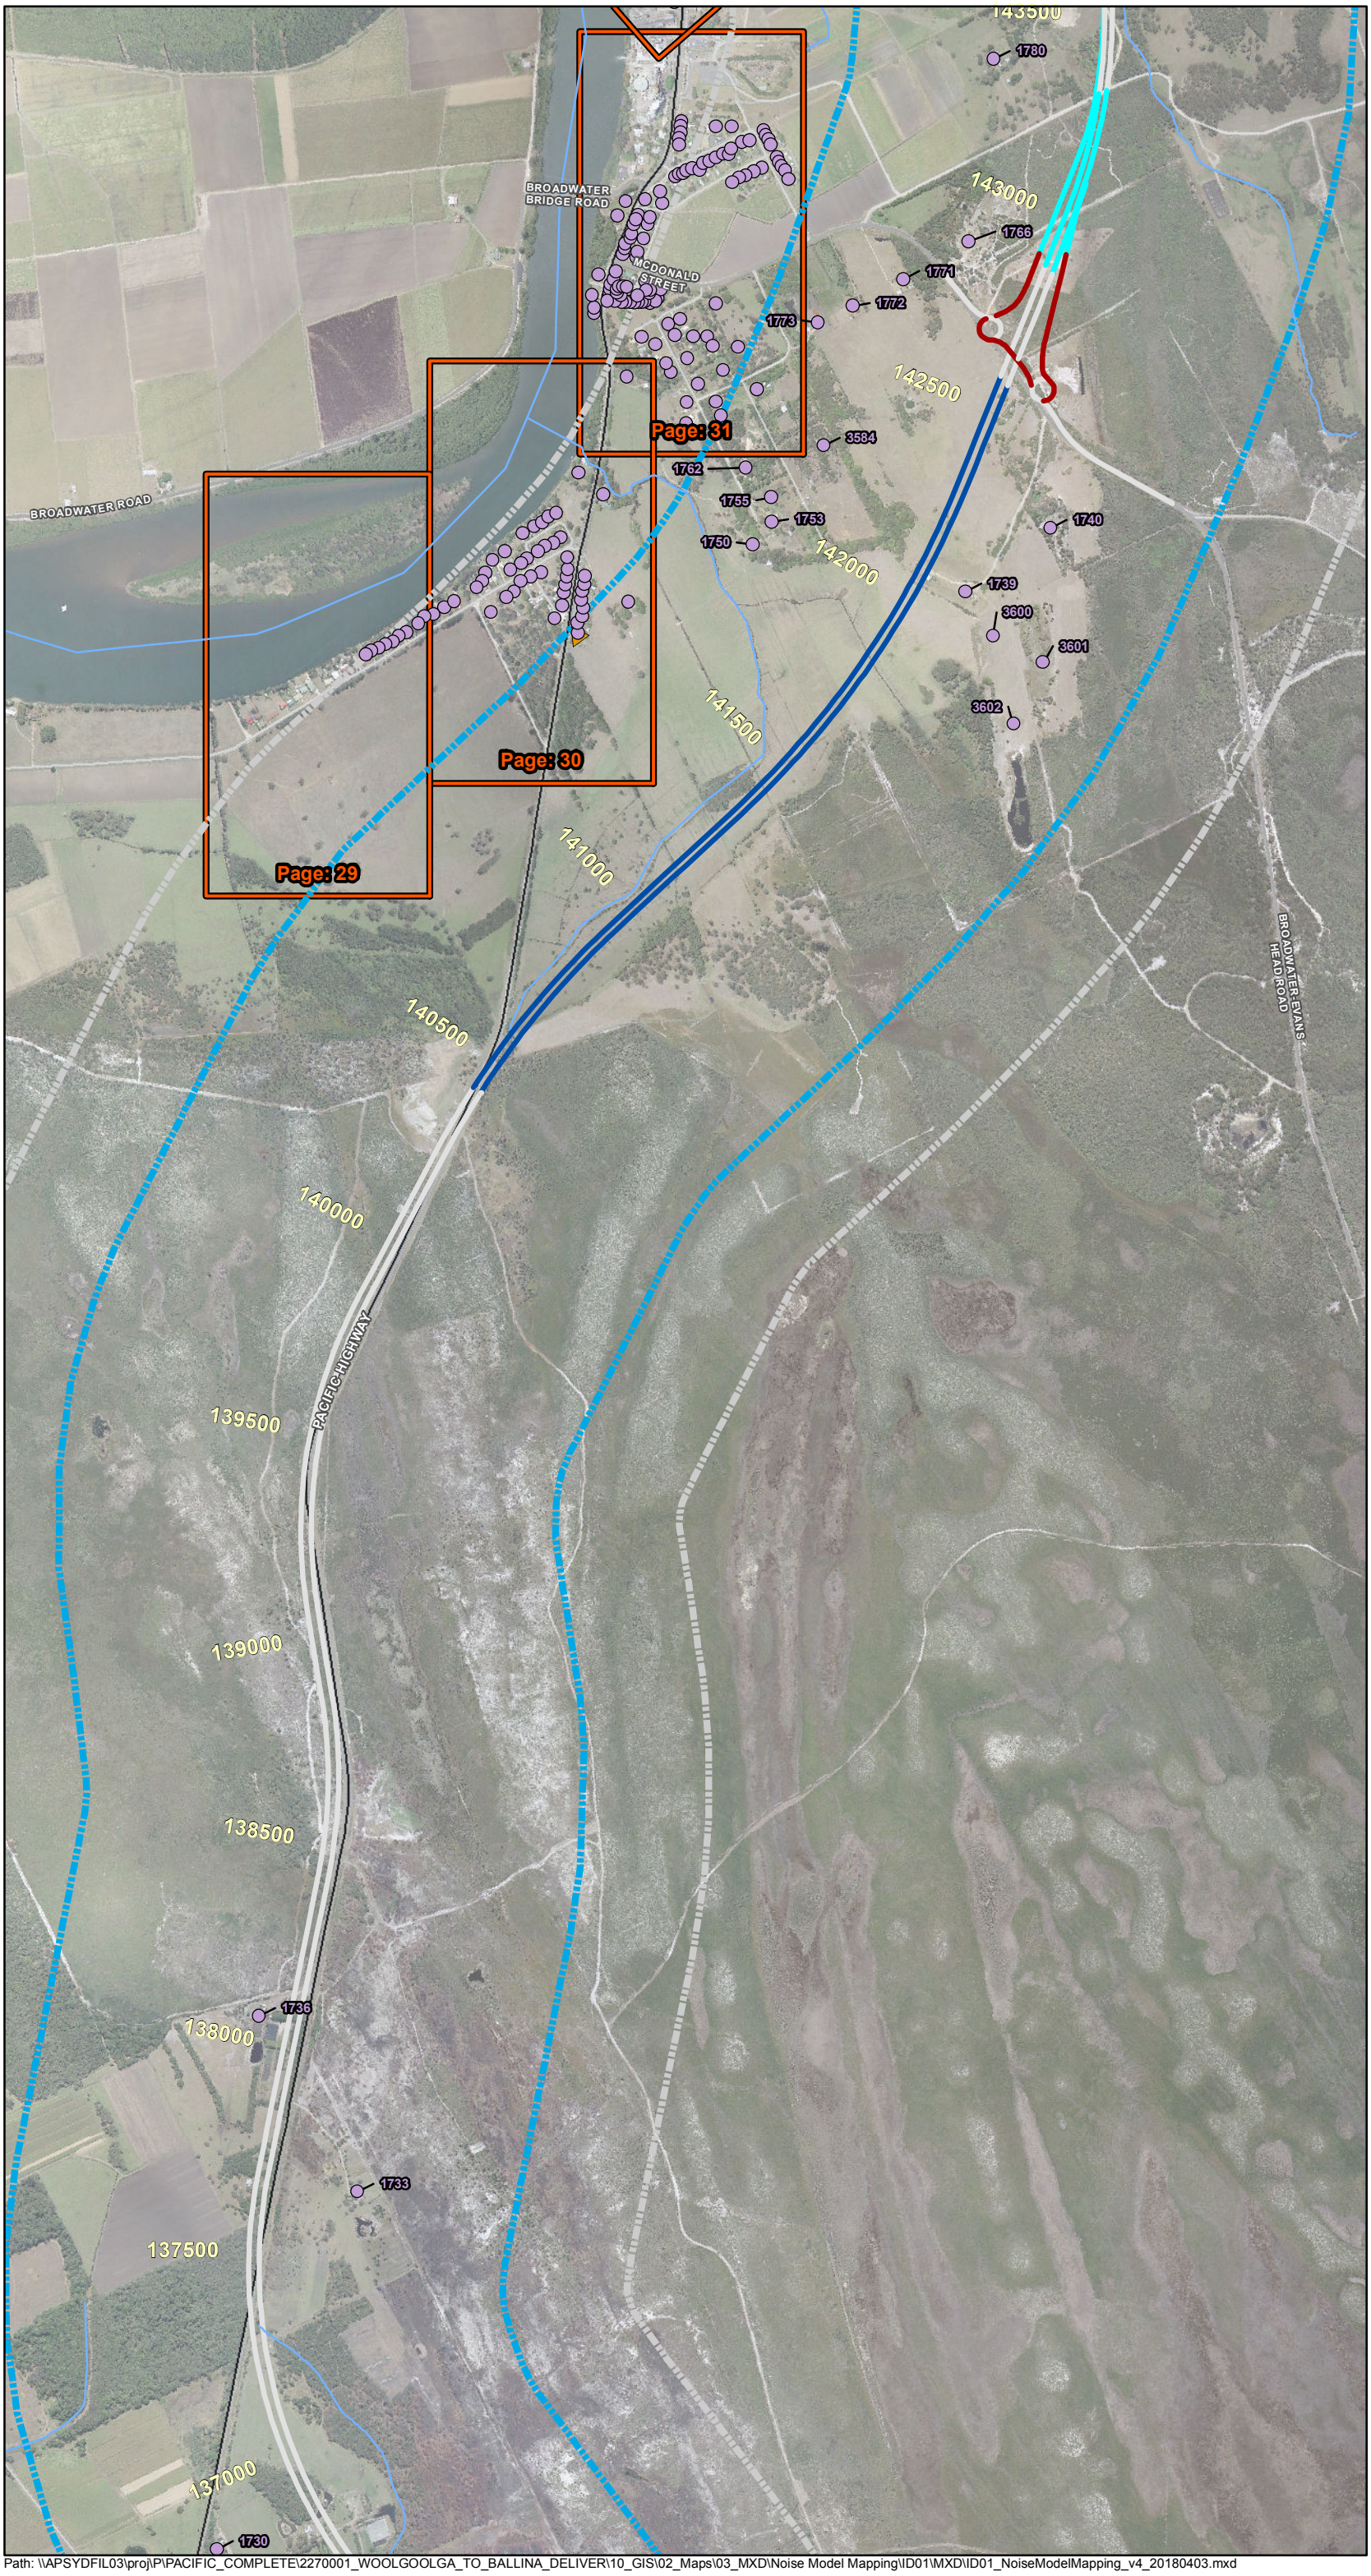

PACIFIC HIGHWAY UPGRADE
Woolgoolga to Ballina

Glenugie to Pimlico

Upgrade Layout, Receiver and Monitoring Locations

Map: ID01

Page: 18 of 32

- Residential sensitive receiver
- Non-Residential sensitive receiver
- Noise monitoring location
- Noise Barrier
- 600m Buffer
- 900m Buffer
- Additional Low Noise Pavement
- EIS Low Noise Pavement
- Flexible Pavement
- Chip seal Pavement
- DGA Pavement
- Concrete Pavement



1:15,000 at A3

0 75 150 300 450 600 750
Metres

Print Date:	20/04/2018
Author:	ORFANOSM

Map produced by Pacific Highway Branch, Infrastructure Development, RMS.
Map data copyright 2018 Roads & Maritime Services, NSW. Spatial data used under licence from Land and Property Management Authority, NSW © 2018.

Path: \\APSYDFIL03\proj\P\PACIFIC_COMPLETE\2270001_WOOLGOOLGA_TO_BALLINA_DELIVER\10_GIS\02_Maps\03_MXD\Noise Model Mapping\ID01\MXD\ID01_NoiseModelMapping_v4_20180403.mxd

Transport Roads & Maritime Services

NSW GOVERNMENT


PACIFIC HIGHWAY UPGRADE
Woolgoolga to Ballina

Glenugie to Pimlico

Upgrade Layout, Receiver and Monitoring Locations
Map: ID01

Page: 19 of 32

- Residential sensitive receiver
- Non-Residential sensitive receiver
- Noise monitoring location
- Noise Barrier
- 600m Buffer
- 900m Buffer
- Additional Low Noise Pavement
- EIS Low Noise Pavement
- Flexible Pavement
- Chip seal Pavement
- DGA Pavement
- Concrete Pavement

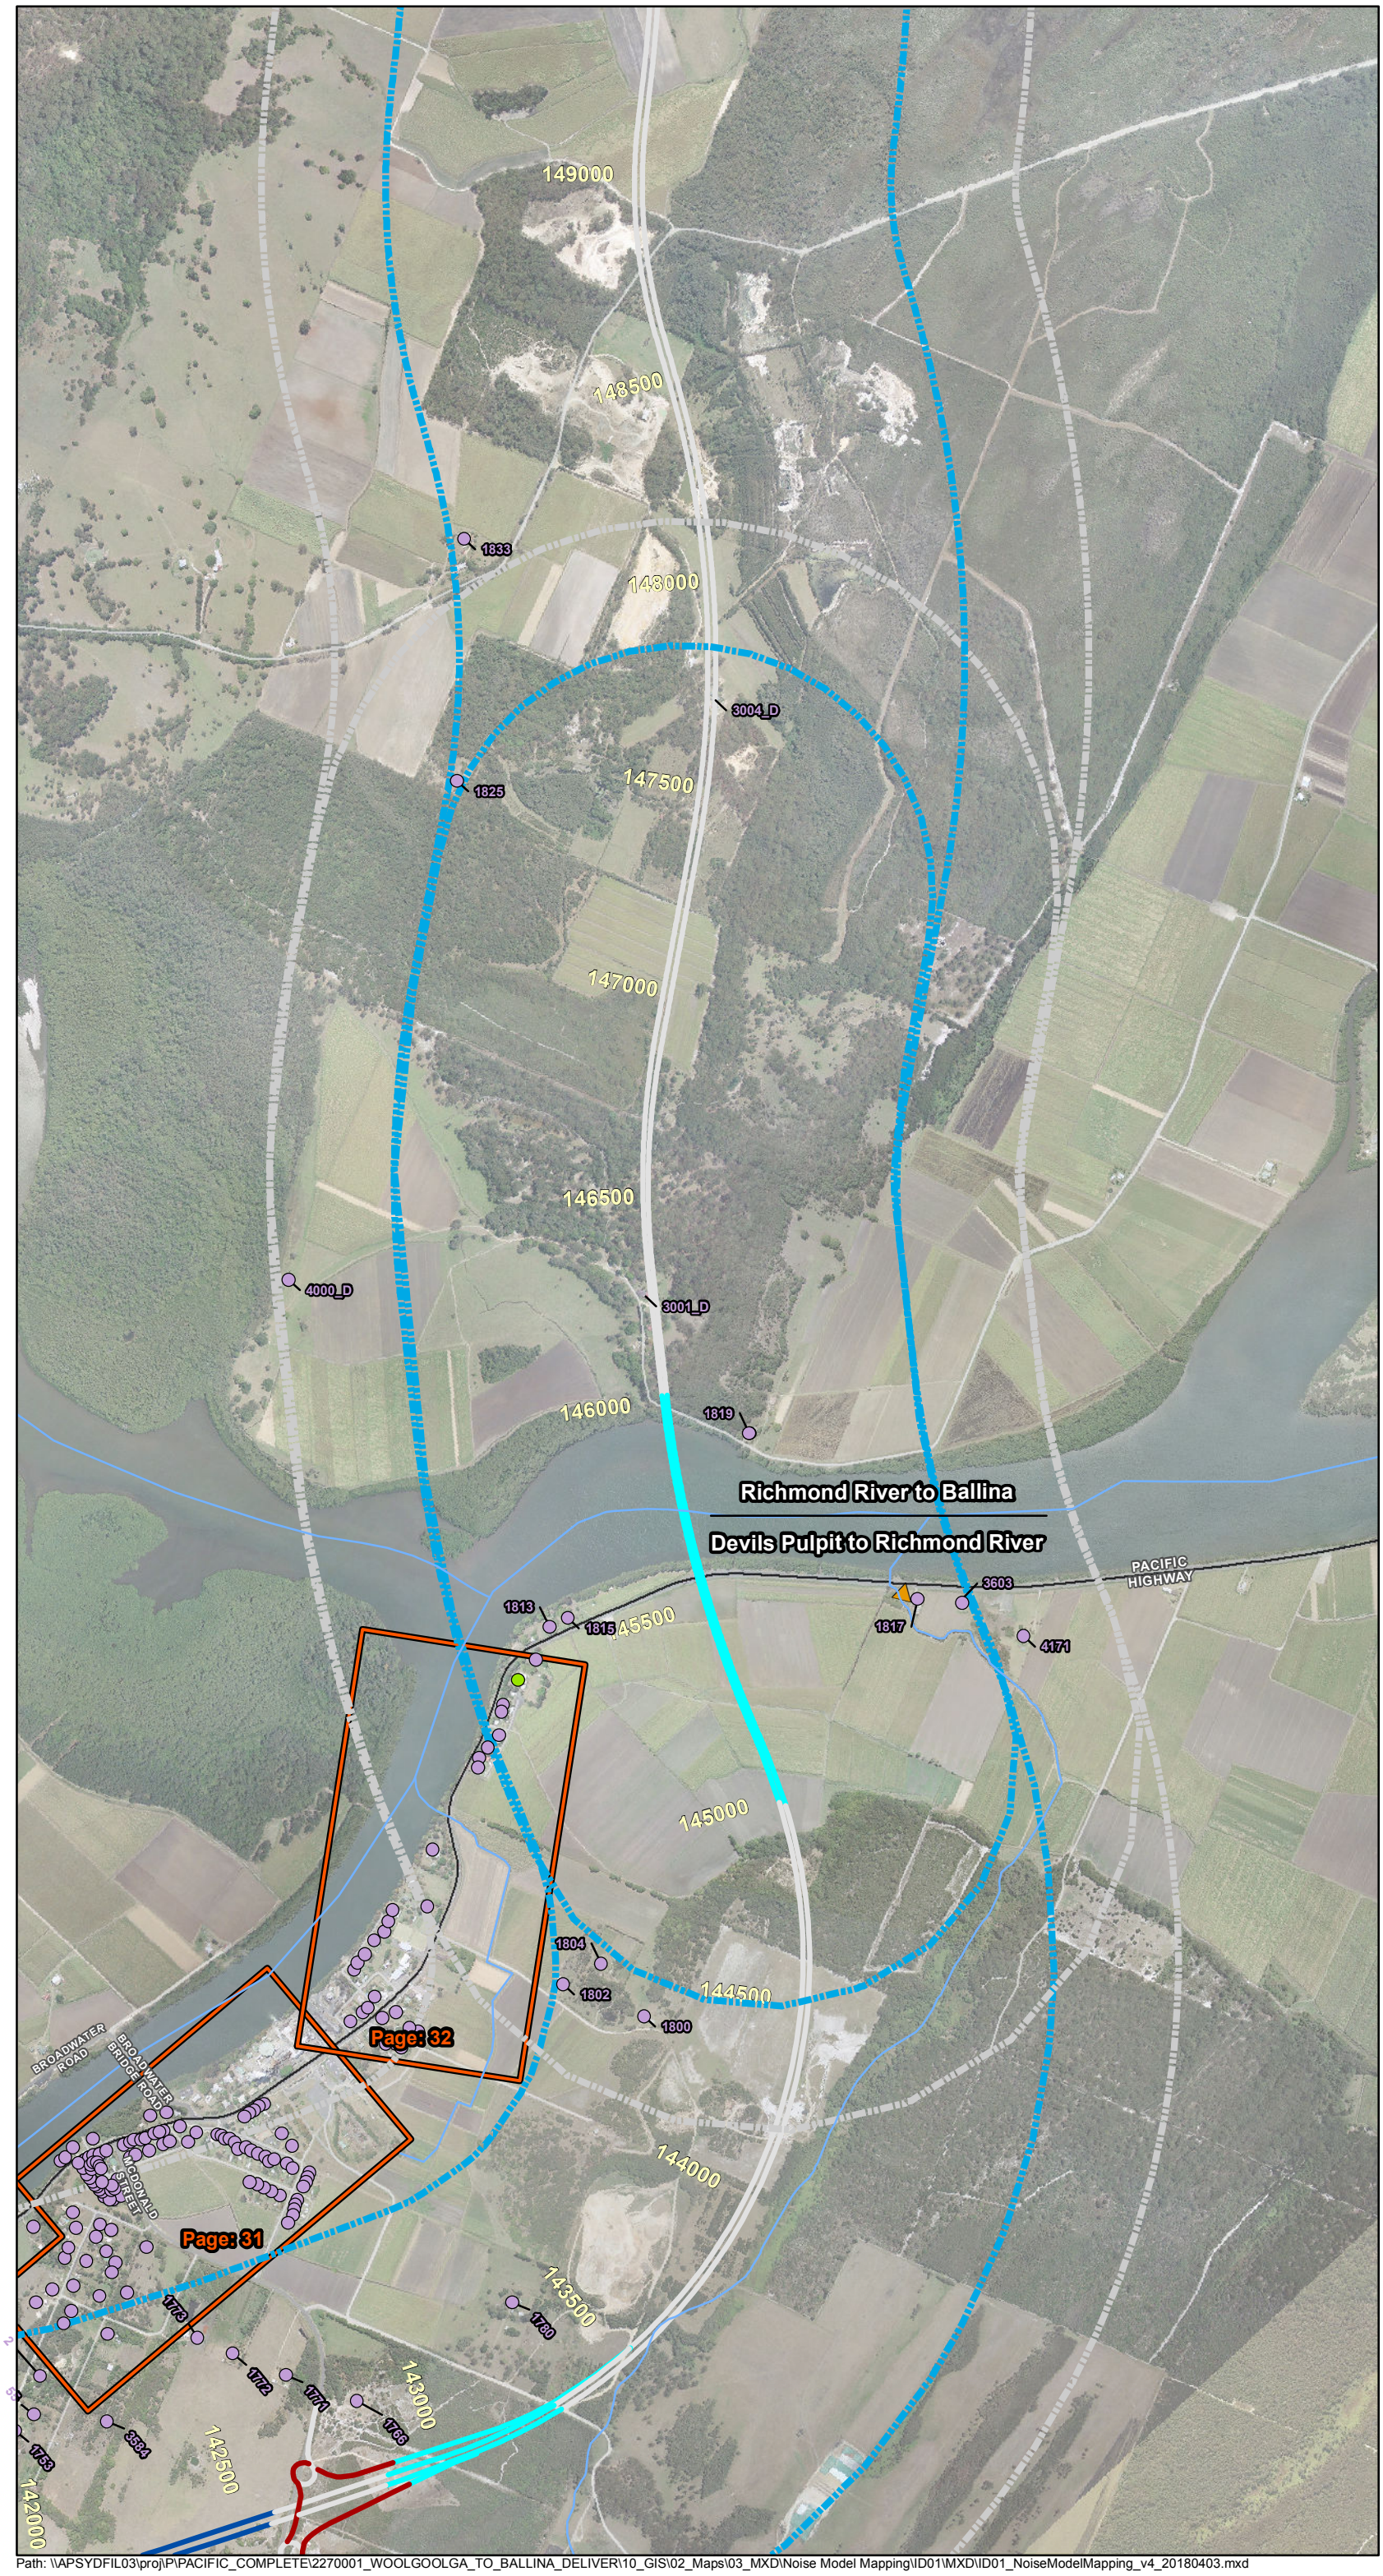



1:15,000 at A3

0 75 150 300 450 600 750
Metres

Print Date:	20/04/2018
Author:	ORFANOSM

Map produced by Pacific Highway Branch, Infrastructure Development, RMS.
Map data copyright 2018 Roads & Maritime Services, NSW. Spatial data used under licence from Land and Property Management Authority, NSW © 2018.

Path: \\APSYDFIL03\proj\P\PACIFIC_COMPLETE\2270001_WOOLGOOLGA_TO_BALLINA_DELIVER\10_GIS\02_Maps\03_MXD\Noise Model Mapping\ID01\MXD\ID01_NoiseModelMapping_v4_20180403.mxd

Transport Roads & Maritime Services

NSW GOVERNMENT

PACIFIC HIGHWAY UPGRADE
Woolgoolga to Ballina

Glenugie to Pimlico

Upgrade Layout, Receiver and Monitoring Locations
Map: ID01

- Residential sensitive receiver
- Non-Residential sensitive receiver
- Noise monitoring location
- Noise Barrier
- 600m Buffer
- 900m Buffer
- Additional Low Noise Pavement
- EIS Low Noise Pavement
- Flexible Pavement
- Chip seal Pavement
- DGA Pavement
- Concrete Pavement



1:15,000 at A3

0 75 150 300 450 600 750
Metres

Print Date:	20/04/2018
Author:	ORFANOSM

Map produced by Pacific Highway Branch, Infrastructure Development, RMS.
Map data copyright 2018 Roads & Maritime Services, NSW. Spatial data used under licence from Land and Property Management Authority, NSW © 2018.

Path: \\APSYDFIL03\proj\P\PACIFIC_COMPLETE\2270001_WOOLGOOLGA_TO_BALLINA_DELIVER\10_GIS\02_Maps\03_MXD\Noise Model Mapping\ID01\MXD\ID01_NoiseModelMapping_v4_20180403.mxd

Transport Roads & Maritime Services

NSW GOVERNMENT

PACIFIC HIGHWAY UPGRADE
Woolgoolga to Ballina

Glenugie to Pimlico

Upgrade Layout, Receiver and Monitoring Locations
Map: ID01

- Residential sensitive receiver
- Non-Residential sensitive receiver
- Noise monitoring location
- Noise Barrier
- 600m Buffer
- 900m Buffer
- Additional Low Noise Pavement
- EIS Low Noise Pavement
- Flexible Pavement
- Chip seal Pavement
- DGA Pavement
- Concrete Pavement



1:15,000 at A3

0 75 150 300 450 600 750
Metres

Print Date:	20/04/2018
Author:	ORFANOSM

Map produced by Pacific Highway Branch, Infrastructure Development, RMS.
Map data copyright 2018 Roads & Maritime Services, NSW. Spatial data used under licence from Land and Property Management Authority, NSW © 2018.

Path: \\APSYDFIL03\proj\P\PACIFIC_COMPLETE\2270001_WOOLGOOLGA_TO_BALLINA_DELIVER\10_GIS\02_Maps\03_MXD\Noise Model Mapping\ID01\MXD\ID01_NoiseModelMapping_v4_20180403.mxd


Transport Roads & Maritime Services
NSW GOVERNMENT

PACIFIC HIGHWAY UPGRADE
Woolgoolga to Ballina

Glenugie to Pimlico

Upgrade Layout, Receiver and Monitoring Locations
Map: ID01

- Residential sensitive receiver
- Non-Residential sensitive receiver
- Noise monitoring location
- Noise Barrier
- 600m Buffer
- 900m Buffer
- Additional Low Noise Pavement
- EIS Low Noise Pavement
- Flexible Pavement
- Chip seal Pavement
- DGA Pavement
- Concrete Pavement

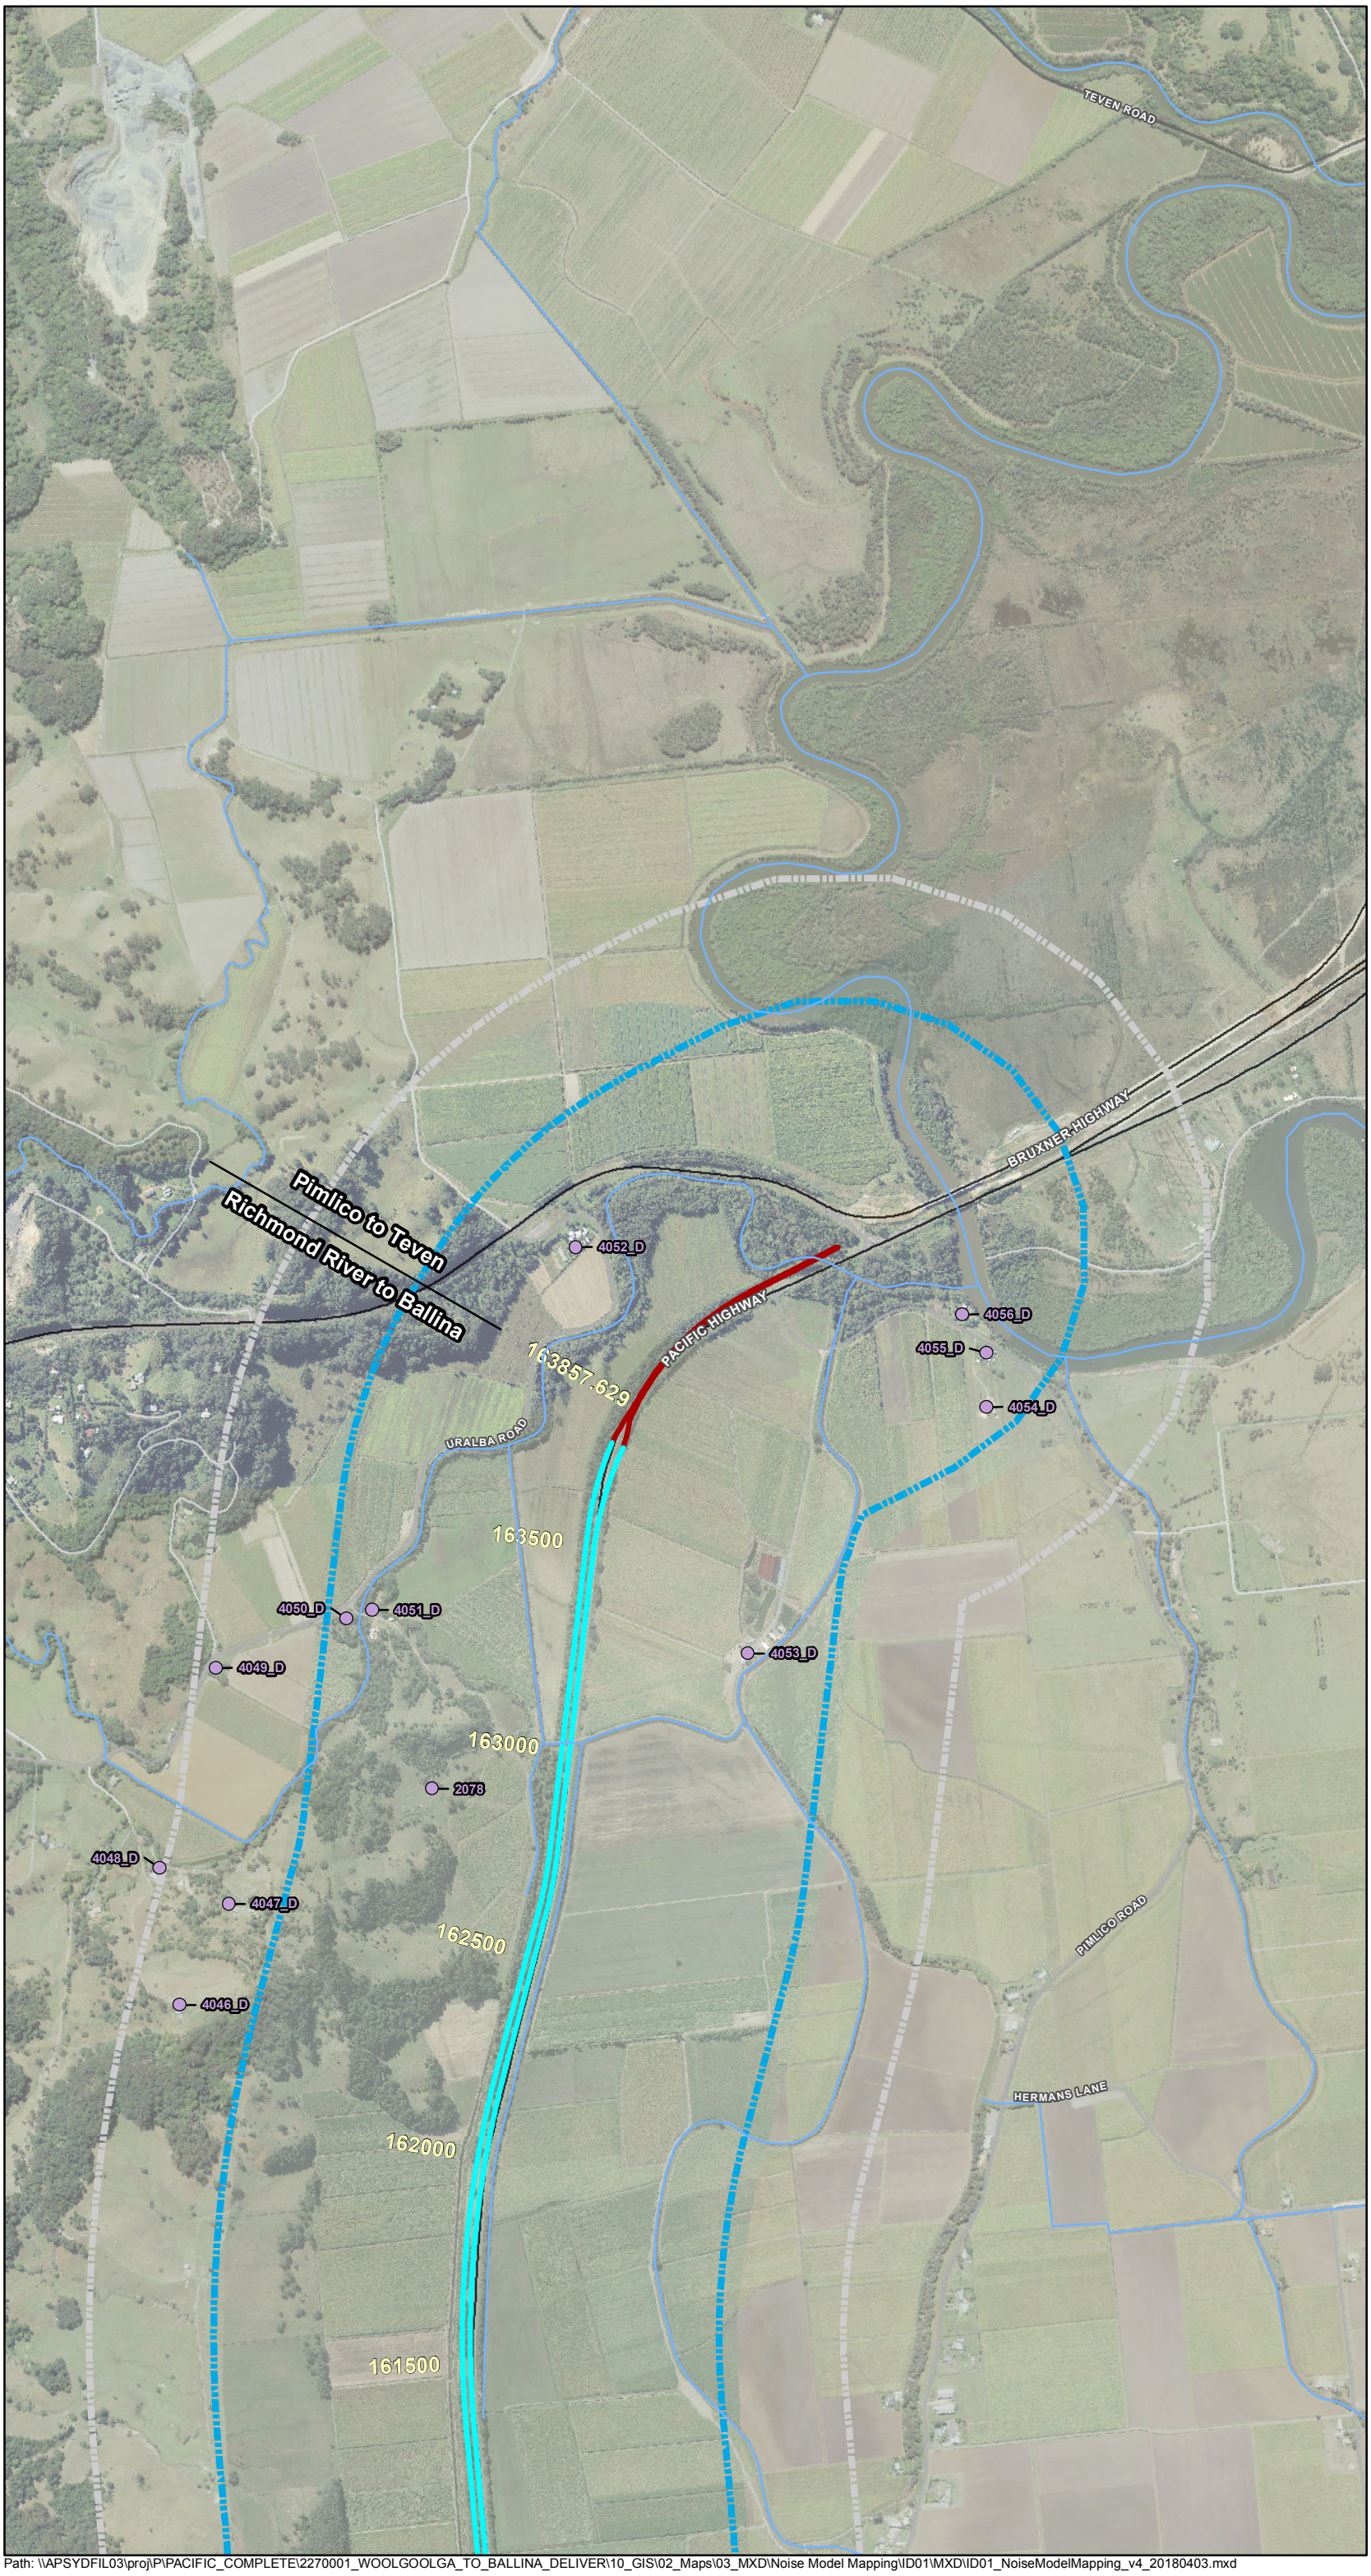




1:15,000
at A3

0 75 150 300 450 600 750
Metres

Print Date:	20/04/2018
Author:	ORFANOSM

Map produced by Pacific Highway Branch, Infrastructure Development, RMS.
Map data copyright 2018 Roads & Maritime Services, NSW. Spatial data used under licence from Land and Property Management Authority, NSW © 2018.

Path: \\APSYDFIL03\proj\P\PACIFIC_COMPLETE\2270001_WOOLGOOLGA_TO_BALLINA_DELIVER\10_GIS\02_Maps\03_MXD\Noise Model Mapping\ID01\MXD\ID01_NoiseModelMapping_v4_20180403.mxd

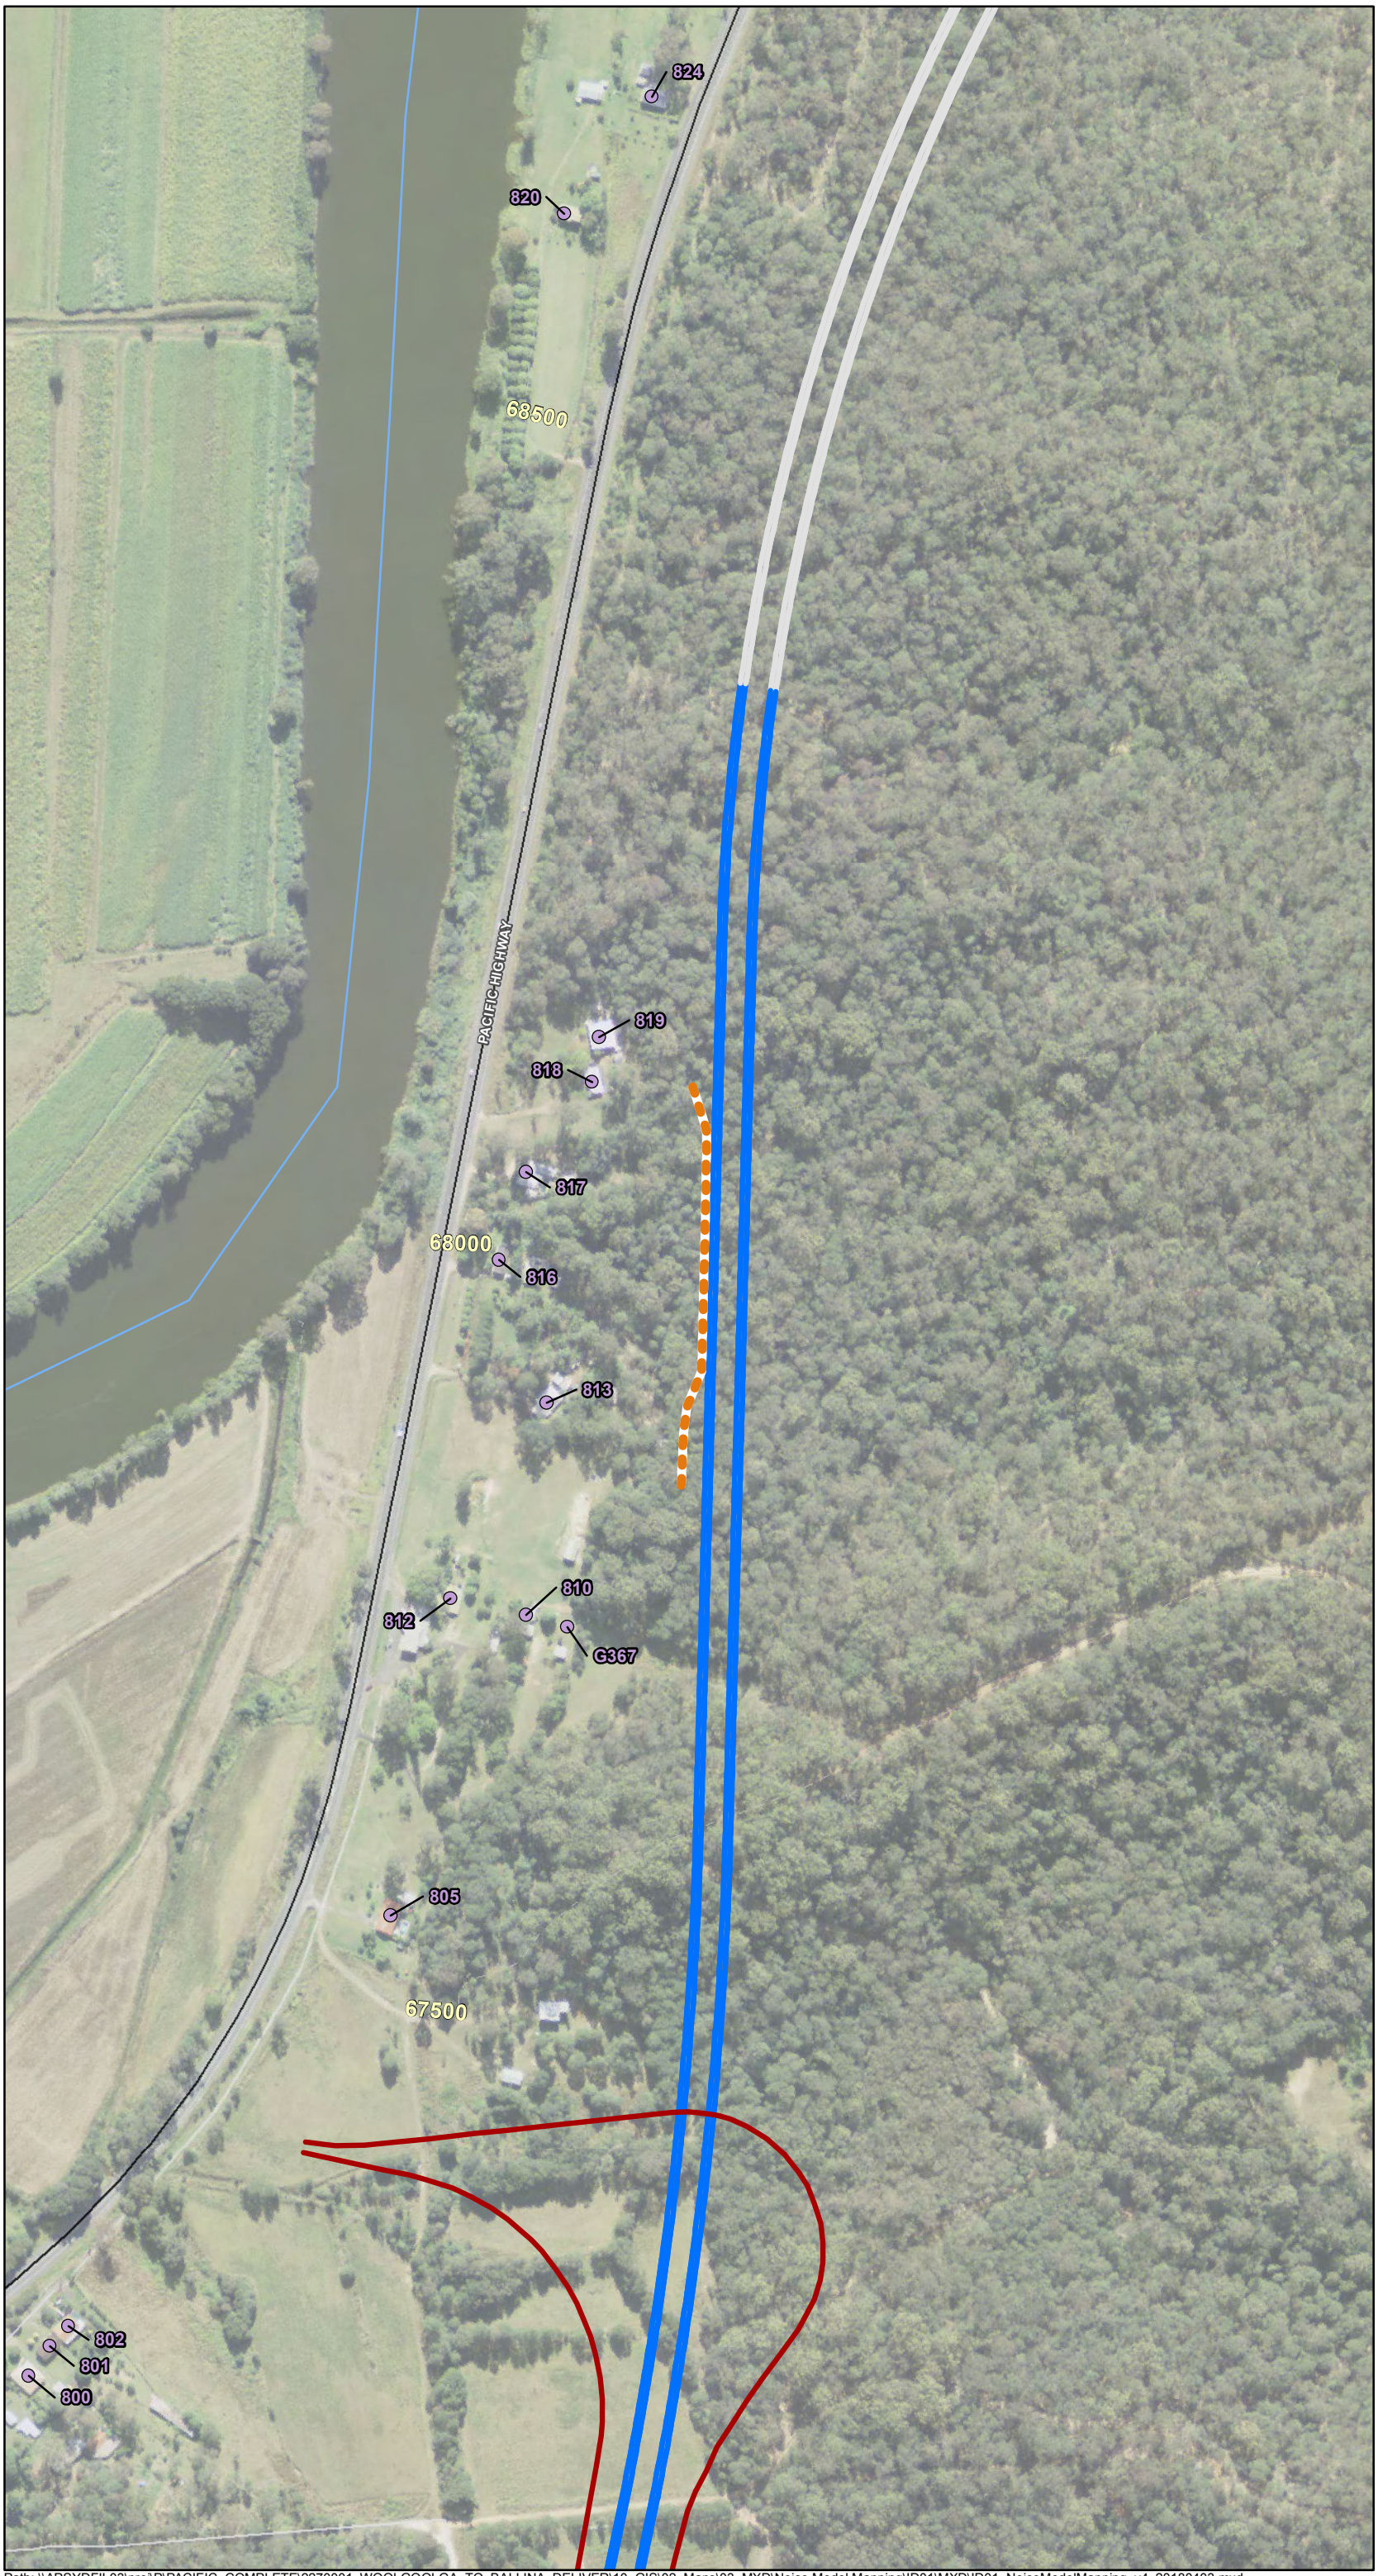

Transport Roads & Maritime Services

NSW GOVERNMENT

PACIFIC HIGHWAY UPGRADE
Woolgoolga to Ballina

Glenugie to Pimlico

Upgrade Layout, Receiver and Monitoring Locations

Map: ID01

Page: 23 of 32

- Residential sensitive receiver
- Non-Residential sensitive receiver
- Noise monitoring location
- Noise Barrier
- 600m Buffer
- 900m Buffer
- Additional Low Noise Pavement
- EIS Low Noise Pavement
- Flexible Pavement
- Chip seal Pavement
- DGA Pavement
- Concrete Pavement



1:4,000 at A3

0 20 40 80 120 160 200

Metres

Print Date:	20/04/2018
Author:	ORFANOSM

Map produced by Pacific Highway Branch, Infrastructure Development, RMS.
Map data copyright 2018 Roads & Maritime Services, NSW. Spatial data used under licence from Land and Property Management Authority, NSW © 2018.

Path: \\APSYDFIL03\proj\P\PACIFIC_COMPLETE\2270001_WOOLGOOLGA_TO_BALLINA_DELIVER\10_GIS\02_Maps\03_MXD\Noise Model Mapping\ID01\MXD\ID01_NoiseModelMapping_v4_20180403.mxd

Transport Roads & Maritime Services

NSW GOVERNMENT

PACIFIC HIGHWAY UPGRADE
Woolgoolga to Ballina

Glenugie to Pimlico

Upgrade Layout, Receiver and Monitoring Locations

Map: ID01

- Residential sensitive receiver
- Non-Residential sensitive receiver
- Noise monitoring location
- Noise Barrier
- 600m Buffer
- 900m Buffer
- Additional Low Noise Pavement
- EIS Low Noise Pavement
- Flexible Pavement
- Chip seal Pavement
- DGA Pavement
- Concrete Pavement




1:4,000 at A3

0 20 40 80 120 160 200 Metres

Print Date:	20/04/2018
Author:	ORFANOSM

Map produced by Pacific Highway Branch, Infrastructure Development, RMS.
Map data copyright 2018 Roads & Maritime Services, NSW. Spatial data used under licence from Land and Property Management Authority, NSW © 2018.

Path: \\APSYDFIL03\proj\P\PACIFIC_COMPLETE\2270001_WOOLGOOLGA_TO_BALLINA_DELIVER\10_GIS\02_Maps\03_MXD\Noise Model Mapping\ID01\MXD\ID01_NoiseModelMapping_v4_20180403.mxd

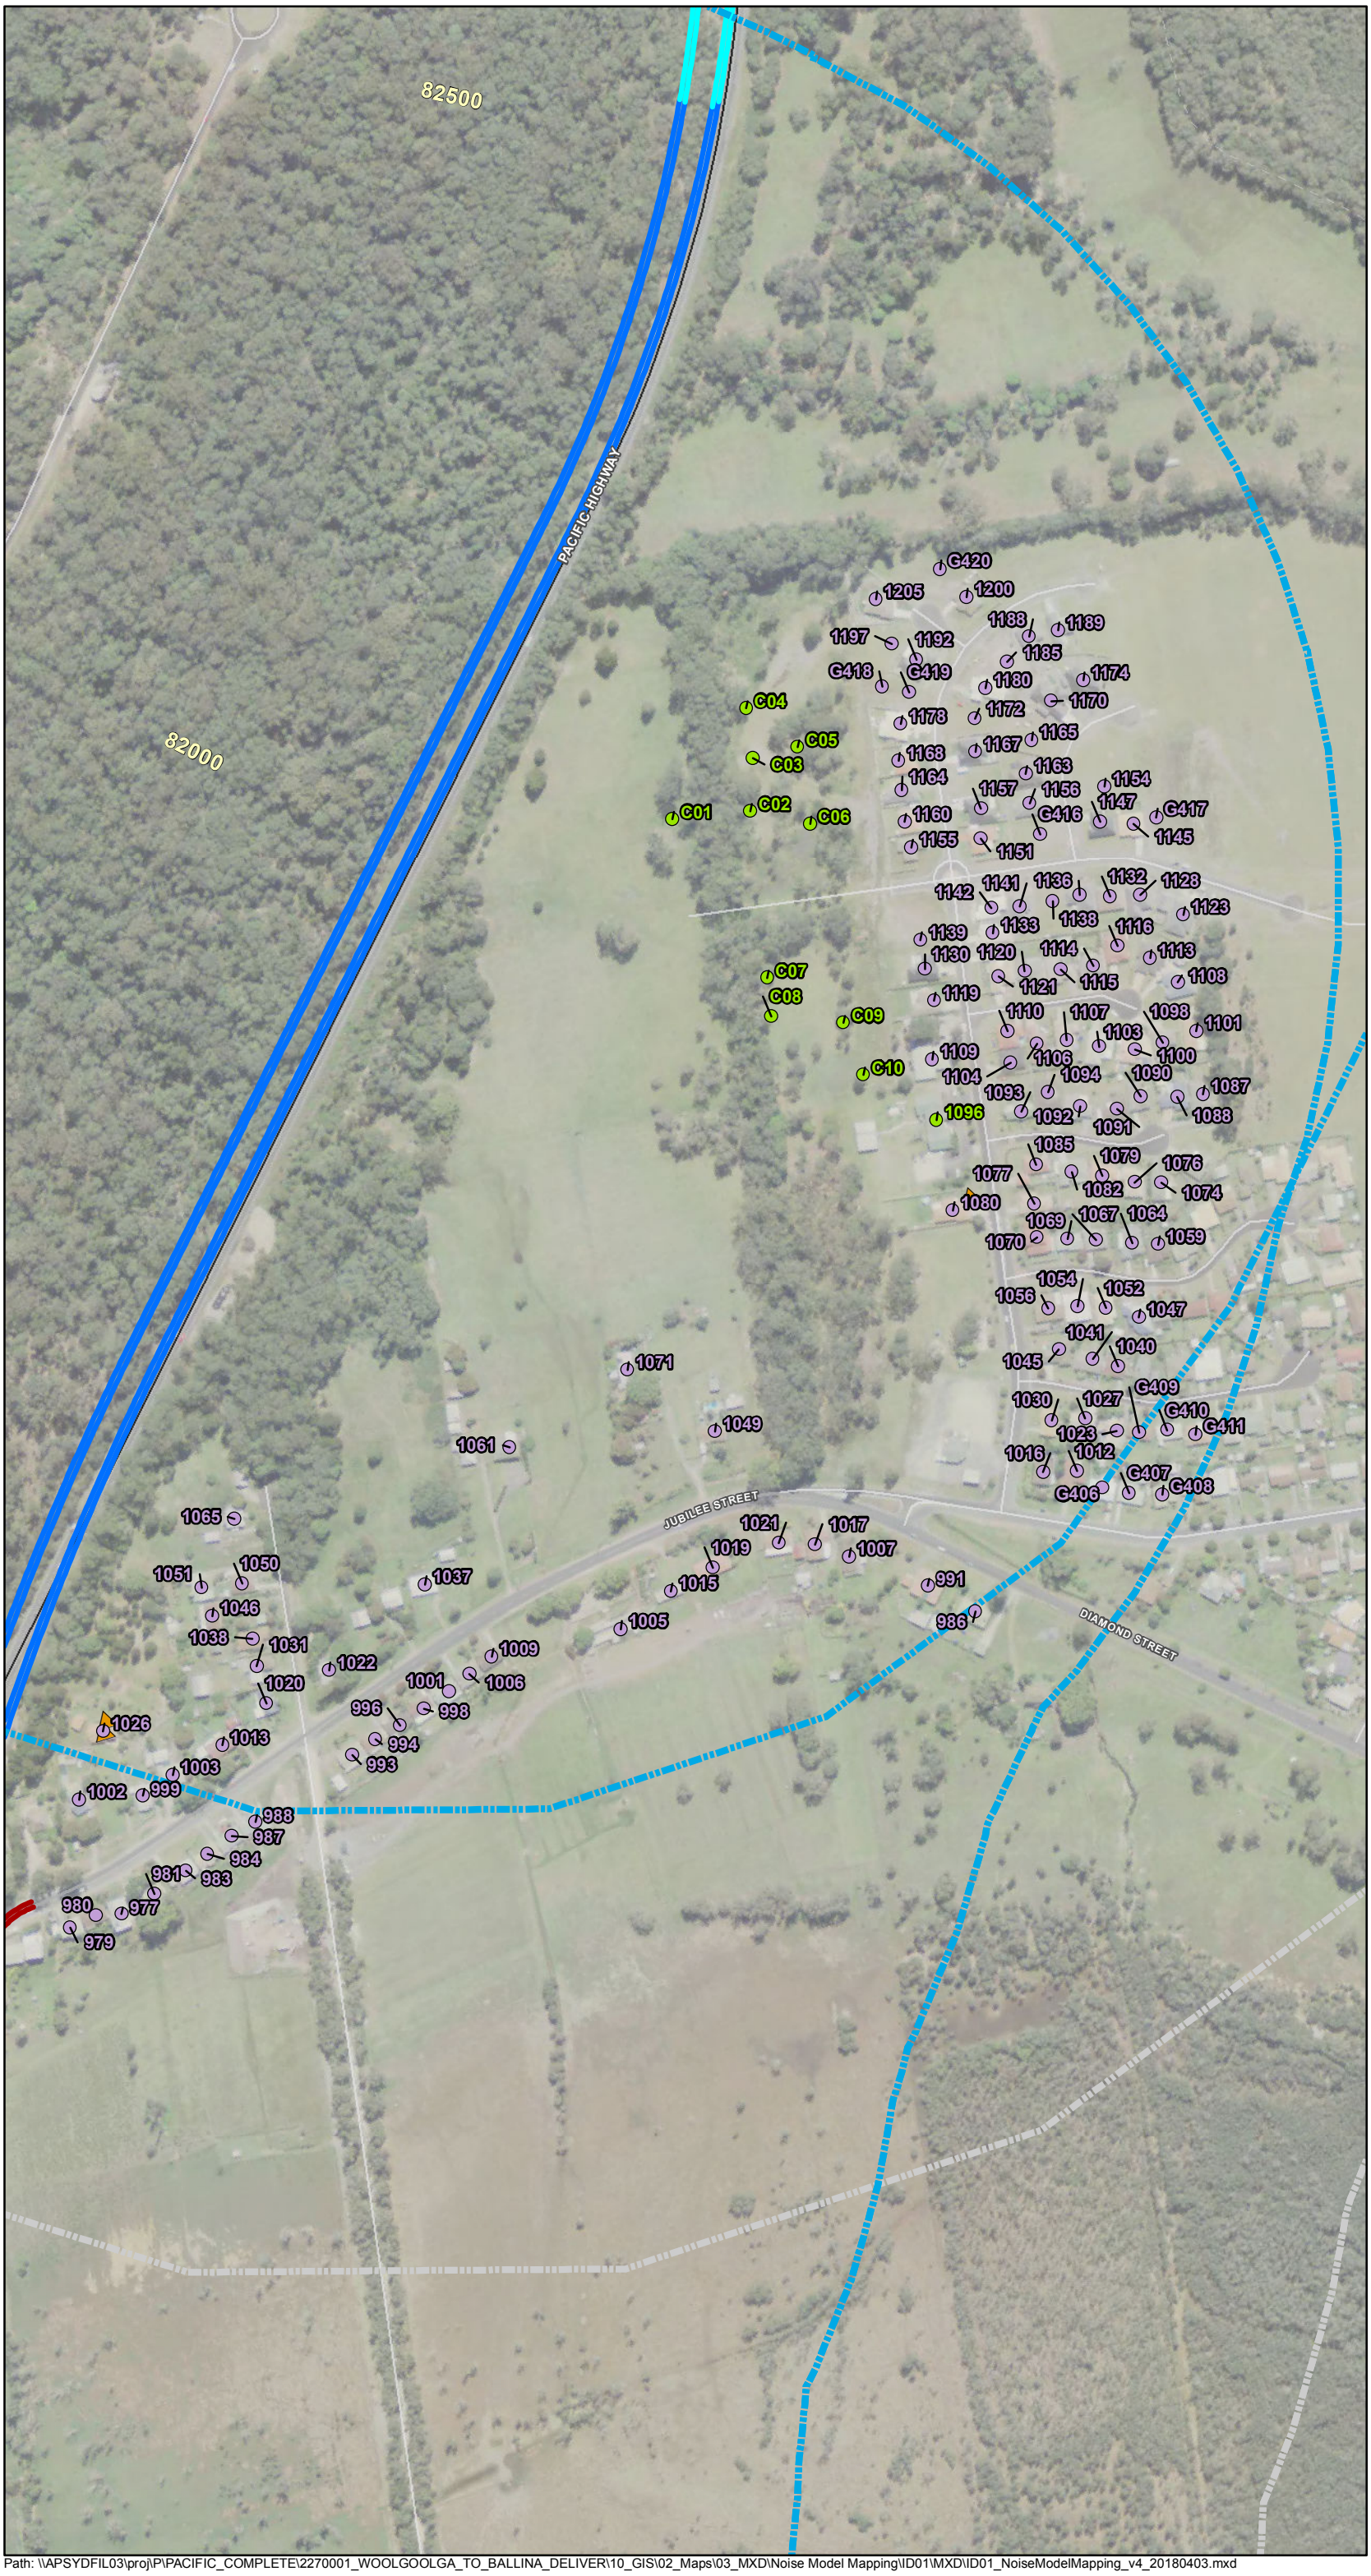

PACIFIC HIGHWAY UPGRADE
Woolgoolga to Ballina

Glenugie to Pimlico

Upgrade Layout, Receiver and Monitoring Locations

Map: ID01

Page: 25 of 32

- Residential sensitive receiver
- Non-Residential sensitive receiver
- Noise monitoring location
- Noise Barrier
- 600m Buffer
- 900m Buffer
- Additional Low Noise Pavement
- EIS Low Noise Pavement
- Flexible Pavement
- Chip seal Pavement
- DGA Pavement
- Concrete Pavement



1:4,000
at A3

0 20 40 80 120 160 200
Metres

Print Date:	20/04/2018
Author:	ORFANOSM

Map produced by Pacific Highway Branch, Infrastructure Development, RMS.
Map data copyright 2018 Roads & Maritime Services, NSW. Spatial data used under licence from Land and Property Management Authority, NSW © 2018.

Path: \\APSYDFIL03\proj\P\PACIFIC_COMPLETE\2270001_WOOLGOOLGA_TO_BALLINA_DELIVER\10_GIS\02_Maps\03_MXD\Noise Model Mapping\ID01\MXD\ID01_NoiseModelMapping_v4_20180403.mxd

Transport Roads & Maritime Services

NSW GOVERNMENT

PACIFIC HIGHWAY UPGRADE
Woolgoolga to Ballina

Glenugie to Pimlico

Upgrade Layout, Receiver and Monitoring Locations

Map: ID01

- Residential sensitive receiver
- Non-Residential sensitive receiver
- Noise monitoring location
- Noise Barrier
- 600m Buffer
- 900m Buffer
- Additional Low Noise Pavement
- EIS Low Noise Pavement
- Flexible Pavement
- Chip seal Pavement
- DGA Pavement
- Concrete Pavement



1:4,000
at A3

0 20 40 80 120 160 200
Metres

Print Date:	20/04/2018
Author:	ORFANOSM

Map produced by Pacific Highway Branch, Infrastructure Development, RMS.
Map data copyright 2018 Roads & Maritime Services, NSW. Spatial data used under licence from Land and Property Management Authority, NSW © 2018.

Path: \\APSYDFIL03\proj\P\PACIFIC_COMPLETE\2270001_WOOLGOOLGA_TO_BALLINA_DELIVER\10_GIS\02_Maps\03_MXD\Noise Model Mapping\ID01\MXD\ID01_NoiseModelMapping_v4_20180403.mxd



Transport Roads & Maritime Services
NSW GOVERNMENT

PACIFIC HIGHWAY UPGRADE
Woolgoolga to Ballina

Glenugie to Pimlico

Upgrade Layout, Receiver and Monitoring Locations
Map: ID01

Page: 27 of 32

- Residential sensitive receiver
- Non-Residential sensitive receiver
- Noise monitoring location
- Noise Barrier
- 600m Buffer
- 900m Buffer
- Additional Low Noise Pavement
- EIS Low Noise Pavement
- Flexible Pavement
- Chip seal Pavement
- DGA Pavement
- Concrete Pavement



1:4,000
at A3

0 20 40 80 120 160 200
Metres

Print Date:	20/04/2018
Author:	ORFANOSM

Map produced by Pacific Highway Branch, Infrastructure Development, RMS.
Map data copyright 2018 Roads & Maritime Services, NSW. Spatial data used under licence from Land and Property Management Authority, NSW © 2018.

Path: \\APSYDFIL03\proj\P\PACIFIC_COMPLETE\2270001_WOOLGOOLGA_TO_BALLINA_DELIVER\10_GIS\02_Maps\03_MXD\Noise Model Mapping\ID01\MXD\ID01_NoiseModelMapping_v4_20180403.mxd

Transport Roads & Maritime Services

PACIFIC HIGHWAY UPGRADE
Woolgoolga to Ballina

Glenugie to Pimlico

Upgrade Layout, Receiver and Monitoring Locations
Map: ID01

Page: 28 of 32

- Residential sensitive receiver
- Non-Residential sensitive receiver
- Noise monitoring location
- Noise Barrier
- 600m Buffer
- 900m Buffer
- Additional Low Noise Pavement
- EIS Low Noise Pavement
- Flexible Pavement
- Chip seal Pavement
- DGA Pavement
- Concrete Pavement





1:4,000
at A3

0 20 40 80 120 160 200
Metres

Print Date:	20/04/2018
Author:	ORFANOSM

Map produced by Pacific Highway Branch, Infrastructure Development, RMS.
Map data copyright 2018 Roads & Maritime Services, NSW. Spatial data used under licence from Land and Property Management Authority, NSW © 2018.

Path: \\APSYDFIL03\proj\P\PACIFIC_COMPLETE\2270001_WOOLGOOLGA_TO_BALLINA_DELIVER\10_GIS\02_Maps\03_MXD\Noise Model Mapping\ID01\MXD\ID01_NoiseModelMapping_v4_20180403.mxd



Transport Roads & Maritime Services

NSW GOVERNMENT

PACIFIC HIGHWAY UPGRADE
Woolgoolga to Ballina

Glenugie to Pimlico

Upgrade Layout, Receiver and Monitoring Locations

Map: ID01

Page: 29 of 32

- Residential sensitive receiver
- Non-Residential sensitive receiver
- Noise monitoring location
- Noise Barrier
- 600m Buffer
- 900m Buffer
- Additional Low Noise Pavement
- EIS Low Noise Pavement
- Flexible Pavement
- Chip seal Pavement
- DGA Pavement
- Concrete Pavement



1:2,500 at A3

0 12.5 25 50 75 100 125

Metres

Print Date:	20/04/2018
Author:	ORFANOSM

Map produced by Pacific Highway Branch, Infrastructure Development, RMS.
Map data copyright 2018 Roads & Maritime Services, NSW. Spatial data used under licence from Land and Property Management Authority, NSW © 2018.

Path: \\APSYDFIL03\proj\P\PACIFIC_COMPLETE\2270001_WOOLGOOLGA_TO_BALLINA_DELIVER\10_GIS\02_Maps\03_MXD\Noise Model Mapping\ID01\MXD\ID01_NoiseModelMapping_v4_20180403.mxd

Transport Roads & Maritime Services

NSW GOVERNMENT

PACIFIC HIGHWAY UPGRADE
Woolgoolga to Ballina

Glenugie to Pimlico

Upgrade Layout, Receiver and Monitoring Locations
Map: ID01

Page: 30 of 32

- Residential sensitive receiver
- Non-Residential sensitive receiver
- Noise monitoring location
- Noise Barrier
- 600m Buffer
- 900m Buffer
- Additional Low Noise Pavement
- EIS Low Noise Pavement
- Flexible Pavement
- Chip seal Pavement
- DGA Pavement
- Concrete Pavement



1:2,500
at A3

0 12.5 25 50 75 100 125
Metres

Print Date:	20/04/2018
Author:	ORFANOSM

Map produced by Pacific Highway Branch, Infrastructure Development, RMS.
Map data copyright 2018 Roads & Maritime Services, NSW. Spatial data used under licence from Land and Property Management Authority, NSW © 2018.

Path: \\APSYDFIL03\proj\P\PACIFIC_COMPLETE\2270001_WOOLGOOLGA_TO_BALLINA_DELIVER\10_GIS\02_Maps\03_MXD\Noise Model Mapping\ID01\MXD\ID01_NoiseModelMapping_v4_20180403.mxd

Transport Roads & Maritime Services

NSW GOVERNMENT

PACIFIC HIGHWAY UPGRADE
Woolgoolga to Ballina

Glenugie to Pimlico

Upgrade Layout, Receiver and Monitoring Locations

Map: ID01

- Residential sensitive receiver
- Non-Residential sensitive receiver
- Noise monitoring location
- Noise Barrier
- 600m Buffer
- 900m Buffer
- Additional Low Noise Pavement
- EIS Low Noise Pavement
- Flexible Pavement
- Chip seal Pavement
- DGA Pavement
- Concrete Pavement



1:2,500 at A3


0 12.5 25 50 75 100 125

Metres

Print Date:	20/04/2018
Author:	ORFANOSM

Map produced by Pacific Highway Branch, Infrastructure Development, RMS.
Map data copyright 2018 Roads & Maritime Services, NSW. Spatial data used under licence from Land and Property Management Authority, NSW © 2018.

Path: \\APSYDFIL03\proj\P\PACIFIC_COMPLETE\2270001_WOOLGOOLGA_TO_BALLINA_DELIVER\10_GIS\02_Maps\03_MXD\Noise Model Mapping\ID01\MXD\ID01_NoiseModelMapping_v4_20180403.mxd

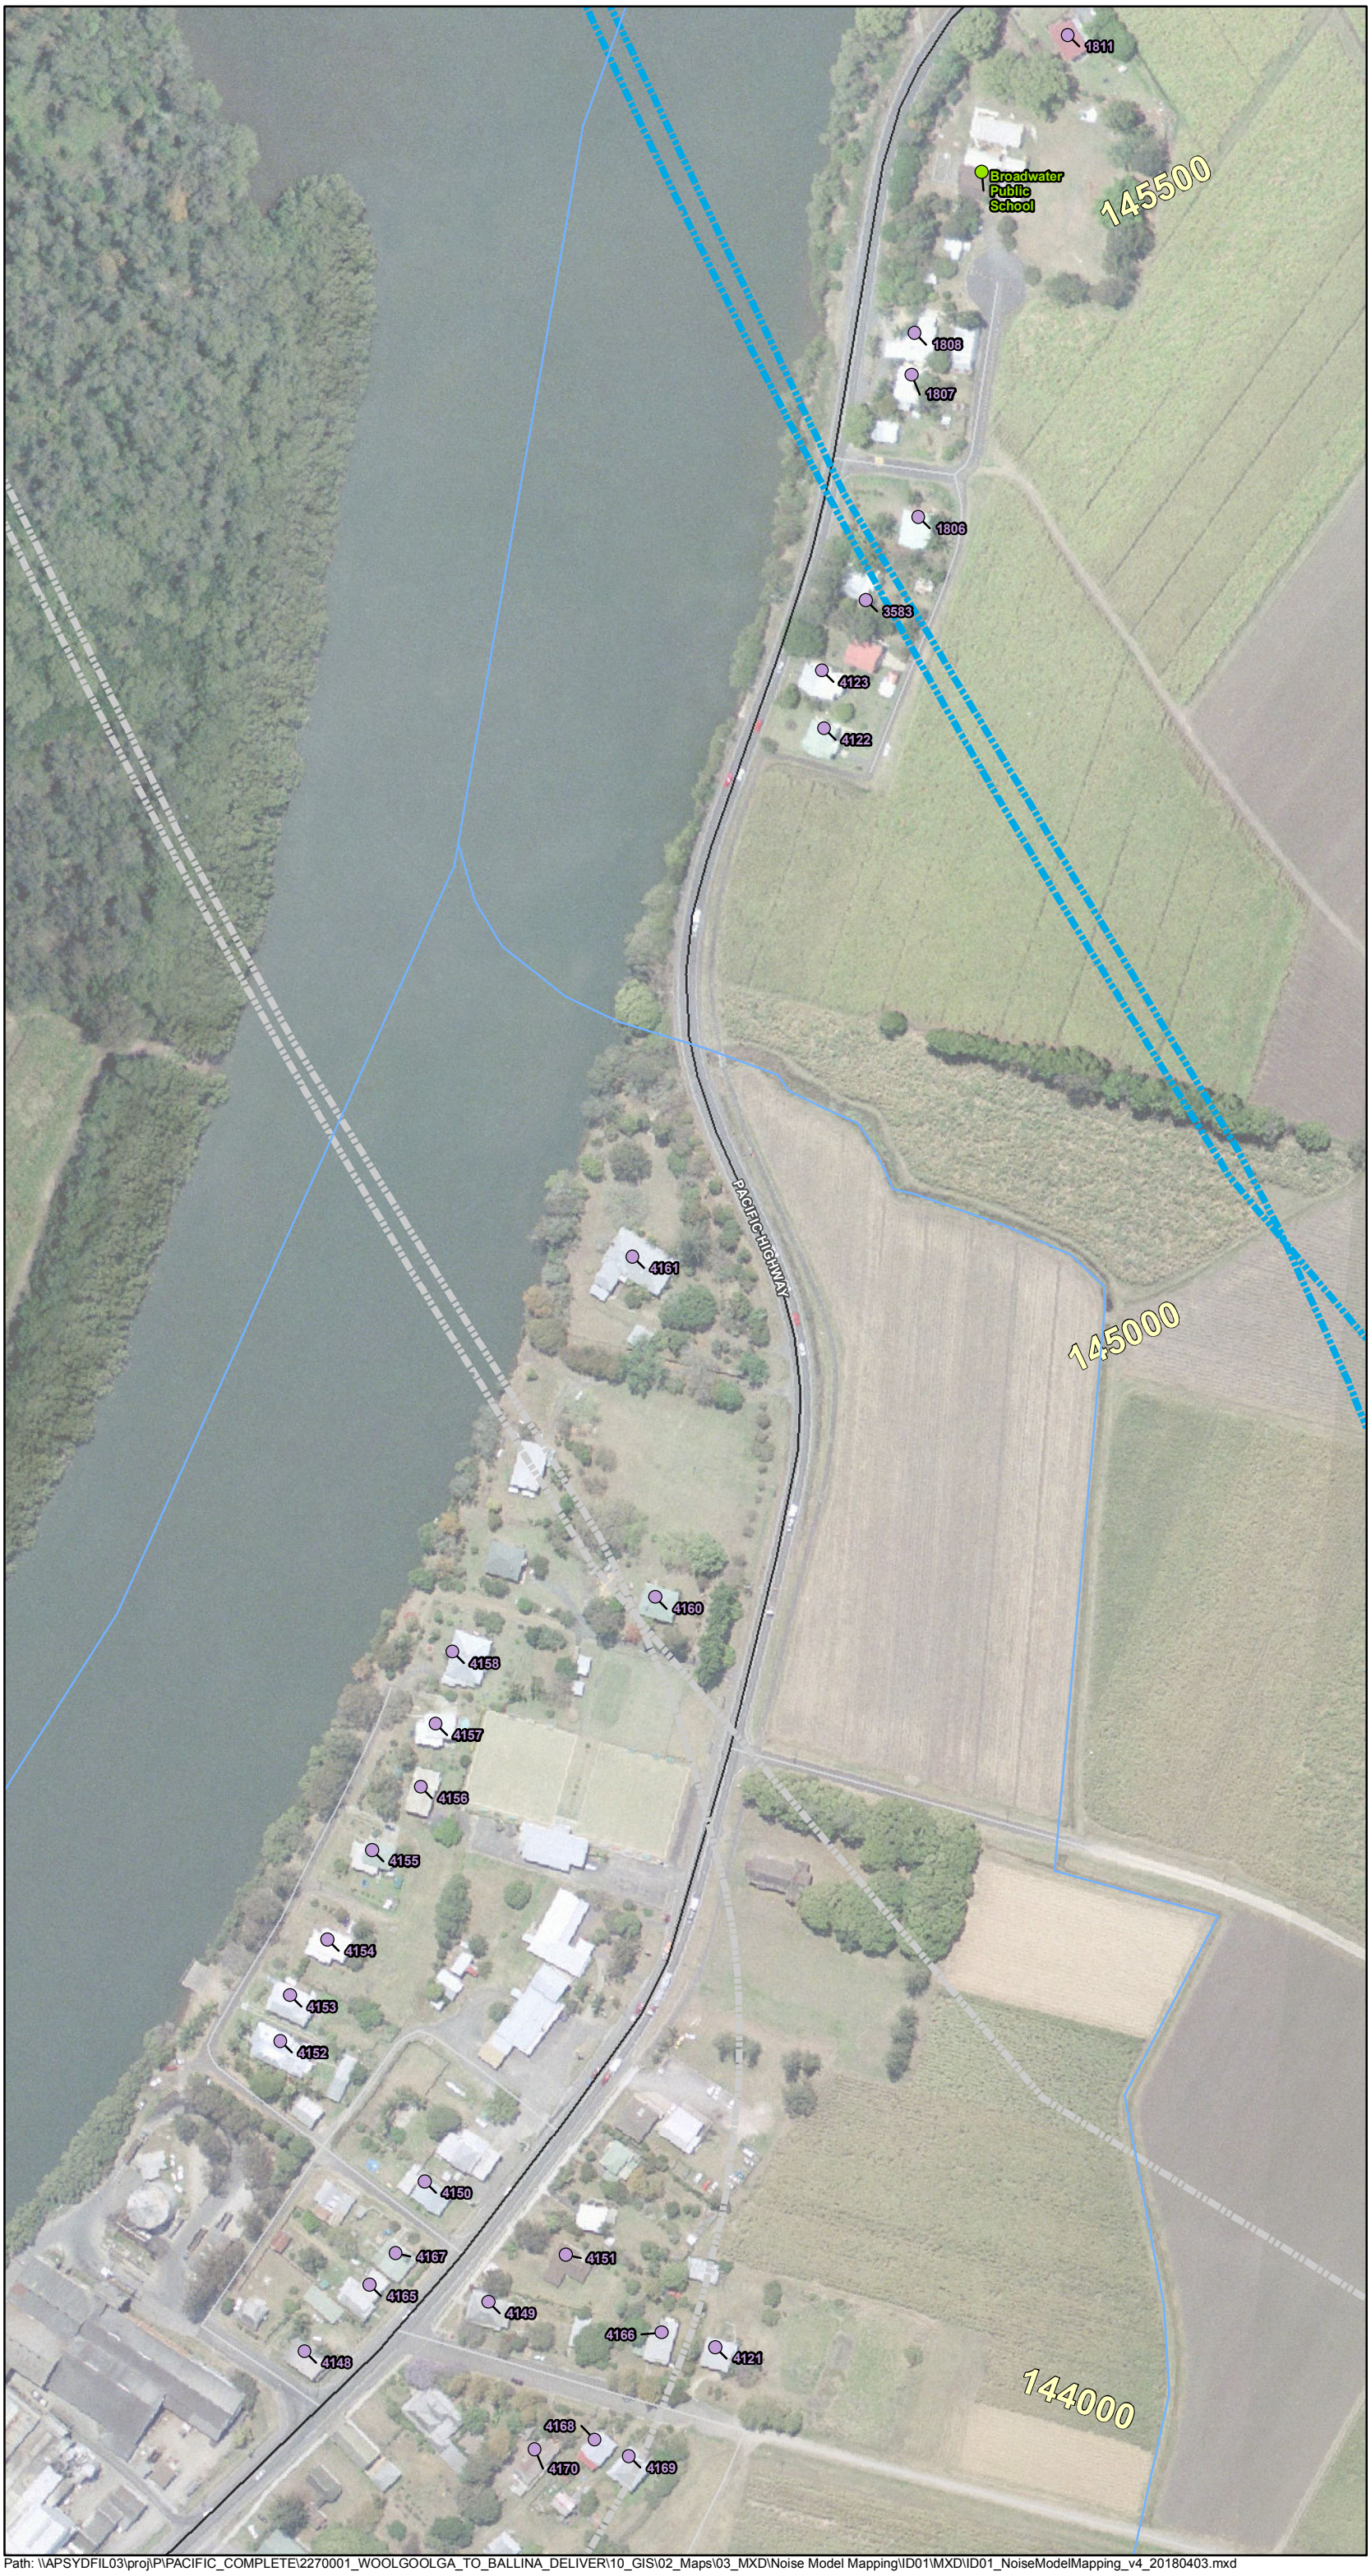

PACIFIC HIGHWAY UPGRADE
Woolgoolga to Ballina

Glenugie to Pimlico

Upgrade Layout, Receiver and Monitoring Locations

Map: ID01

Page: 32 of 32

- Residential sensitive receiver
- Non-Residential sensitive receiver
- Noise monitoring location
- Noise Barrier
- 600m Buffer
- 900m Buffer
- Additional Low Noise Pavement
- EIS Low Noise Pavement
- Flexible Pavement
- Chip seal Pavement
- DGA Pavement
- Concrete Pavement



1:2,500 at A3

0 12.5 25 50 75 100 125

Metres

Print Date:	20/04/2018
Author:	ORFANOSM

Map produced by Pacific Highway Branch, Infrastructure Development, RMS.
Map data copyright 2018 Roads & Maritime Services, NSW. Spatial data used under licence from Land and Property Management Authority, NSW © 2018.

Path: \\APSYDFIL03\proj\P\PACIFIC_COMPLETE\2270001_WOOLGOOLGA_TO_BALLINA_DELIVER\10_GIS\02_Maps\03_MXD\Noise Model Mapping\ID01\MXD\ID01_NoiseModelMapping_v4_20180403.mxd